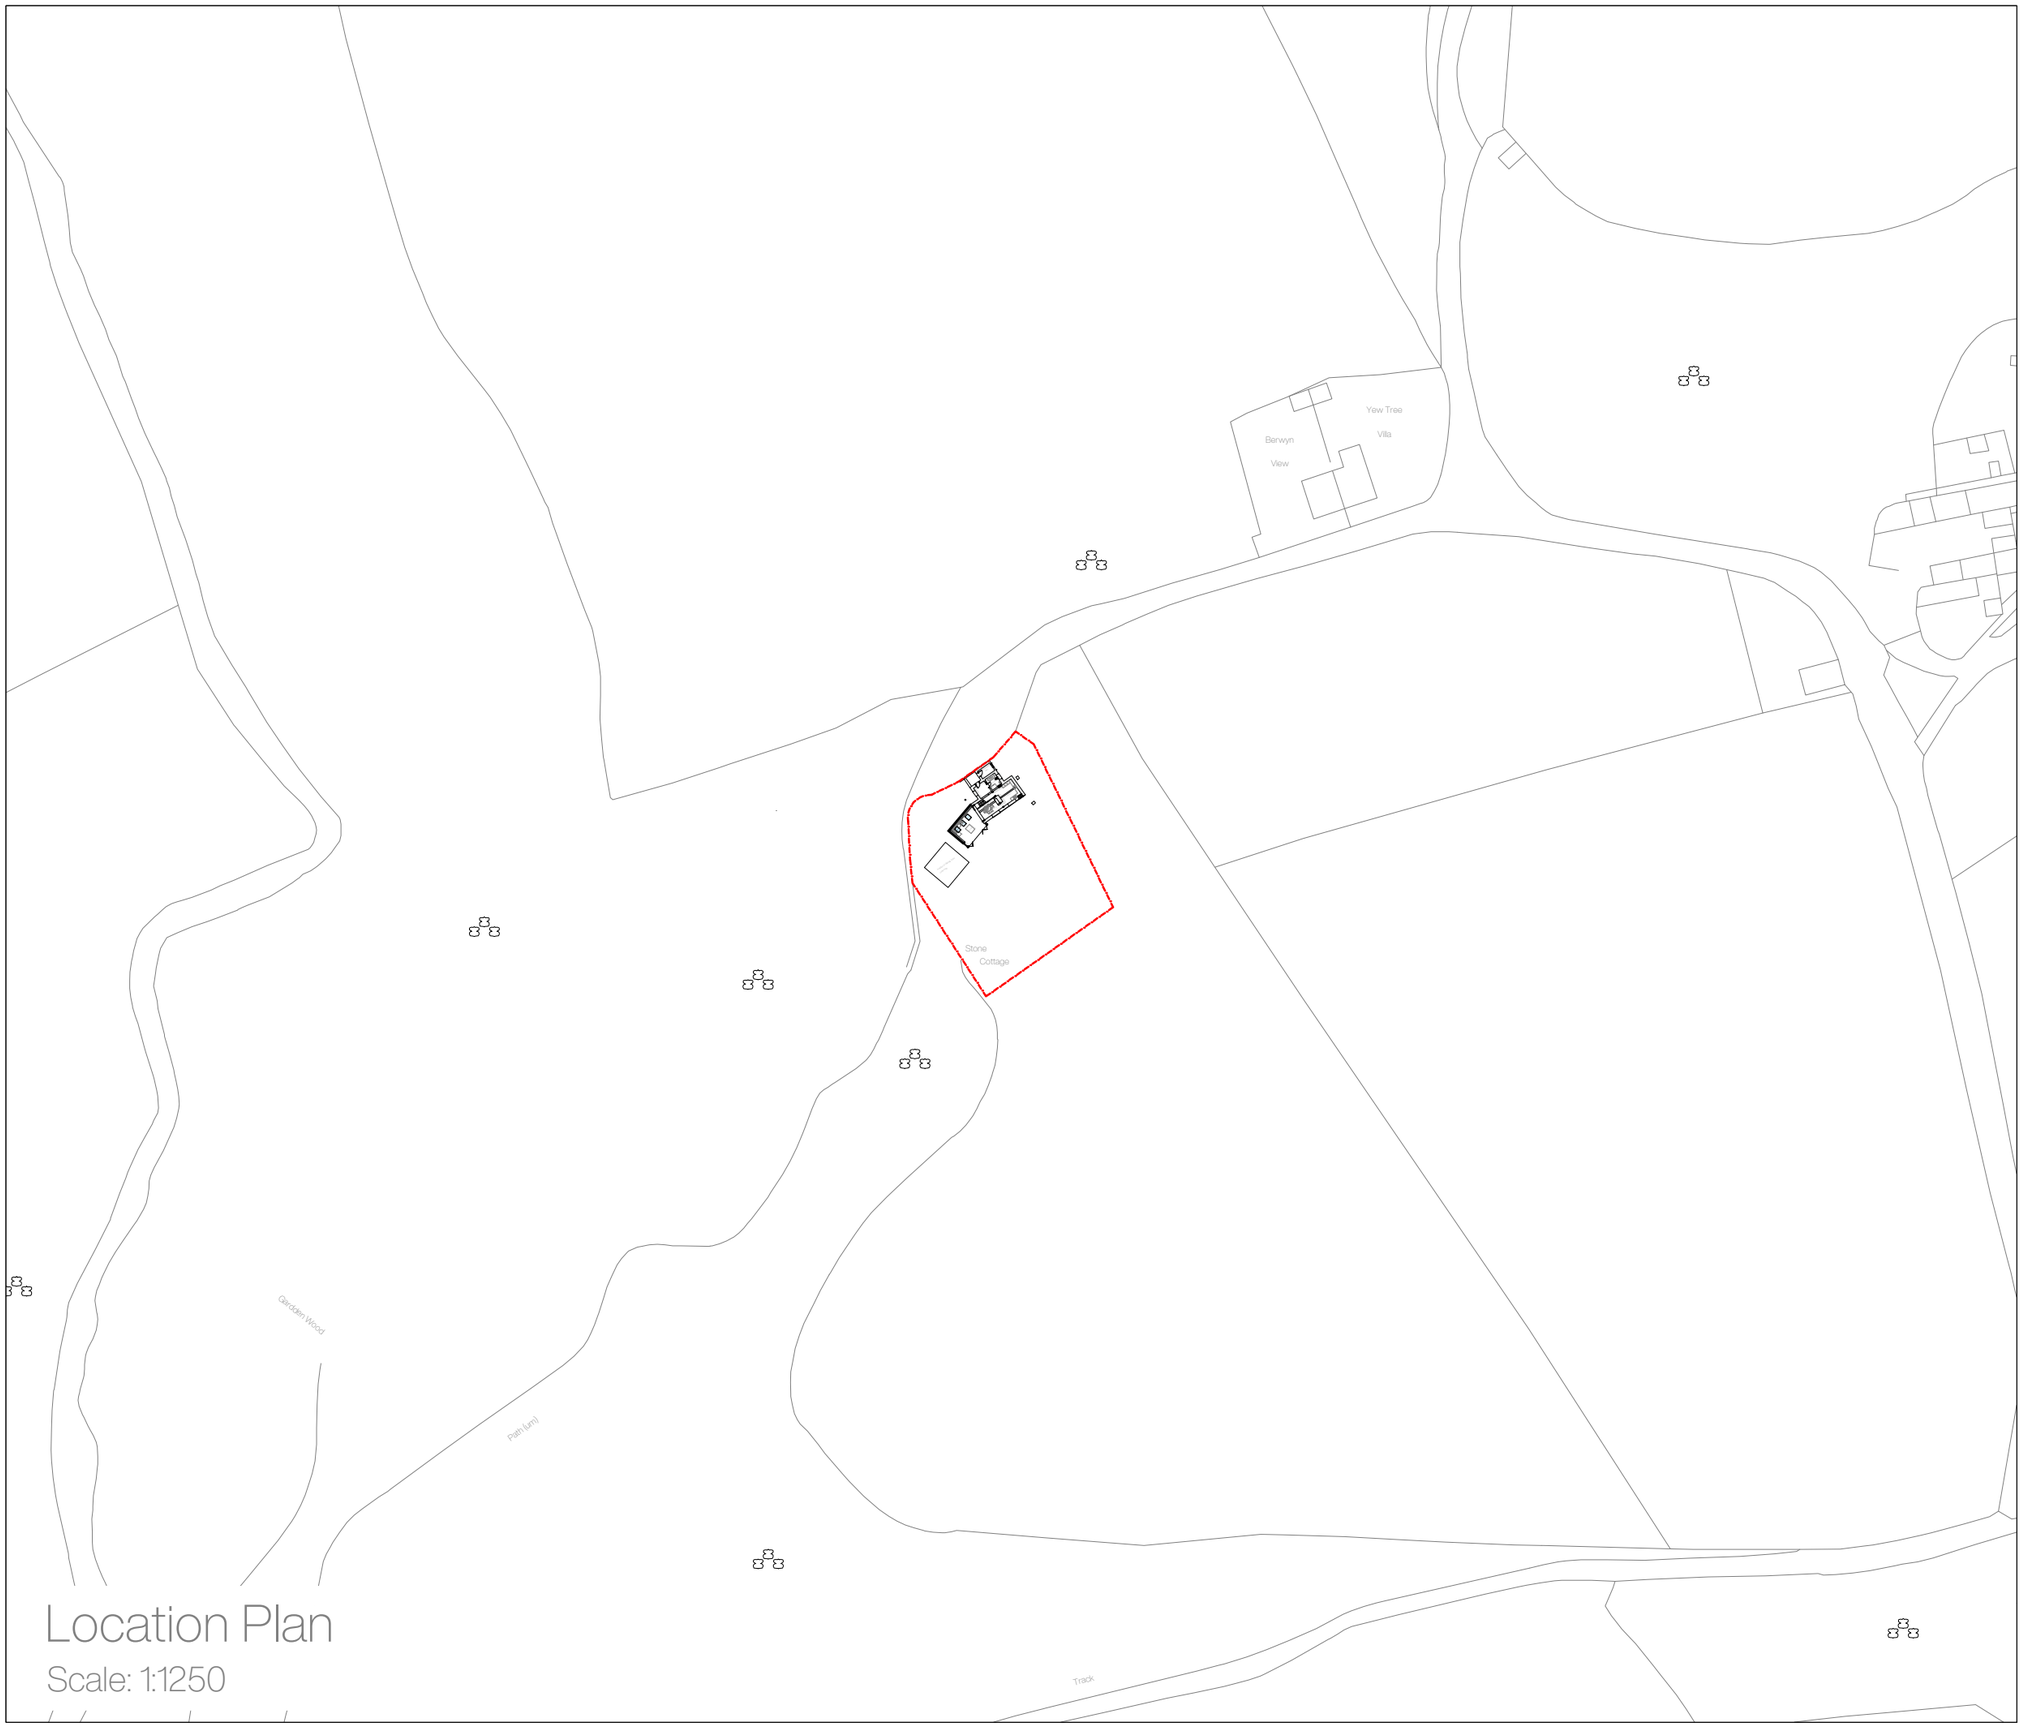


Location Plan

Scale: 1:1250

Landscaping is indicative only.

N

Site Plan Key

Application Site

Stone Cottage, Penygardden, Wrexham, LL14 6RE

Rev	Notes	Date

Proposed | Location Plan

October 2025

A3

E08.1.004

2 - 2

DO NOT SCALE FROM THIS DRAWING. ALL DIMENSIONS TO BE CONFIRMED ON SITE PRIOR TO FABRICATION BY THE CONTRACTOR. DRAWINGS TO BE READ IN CONJUNCTION WITH ANY REFERENCED DOCUMENTATION. PLANS NOT TO BE REPRODUCED WITHOUT THE PRIOR CONFIRMATION FROM THE DESIGN TEAM.

©