
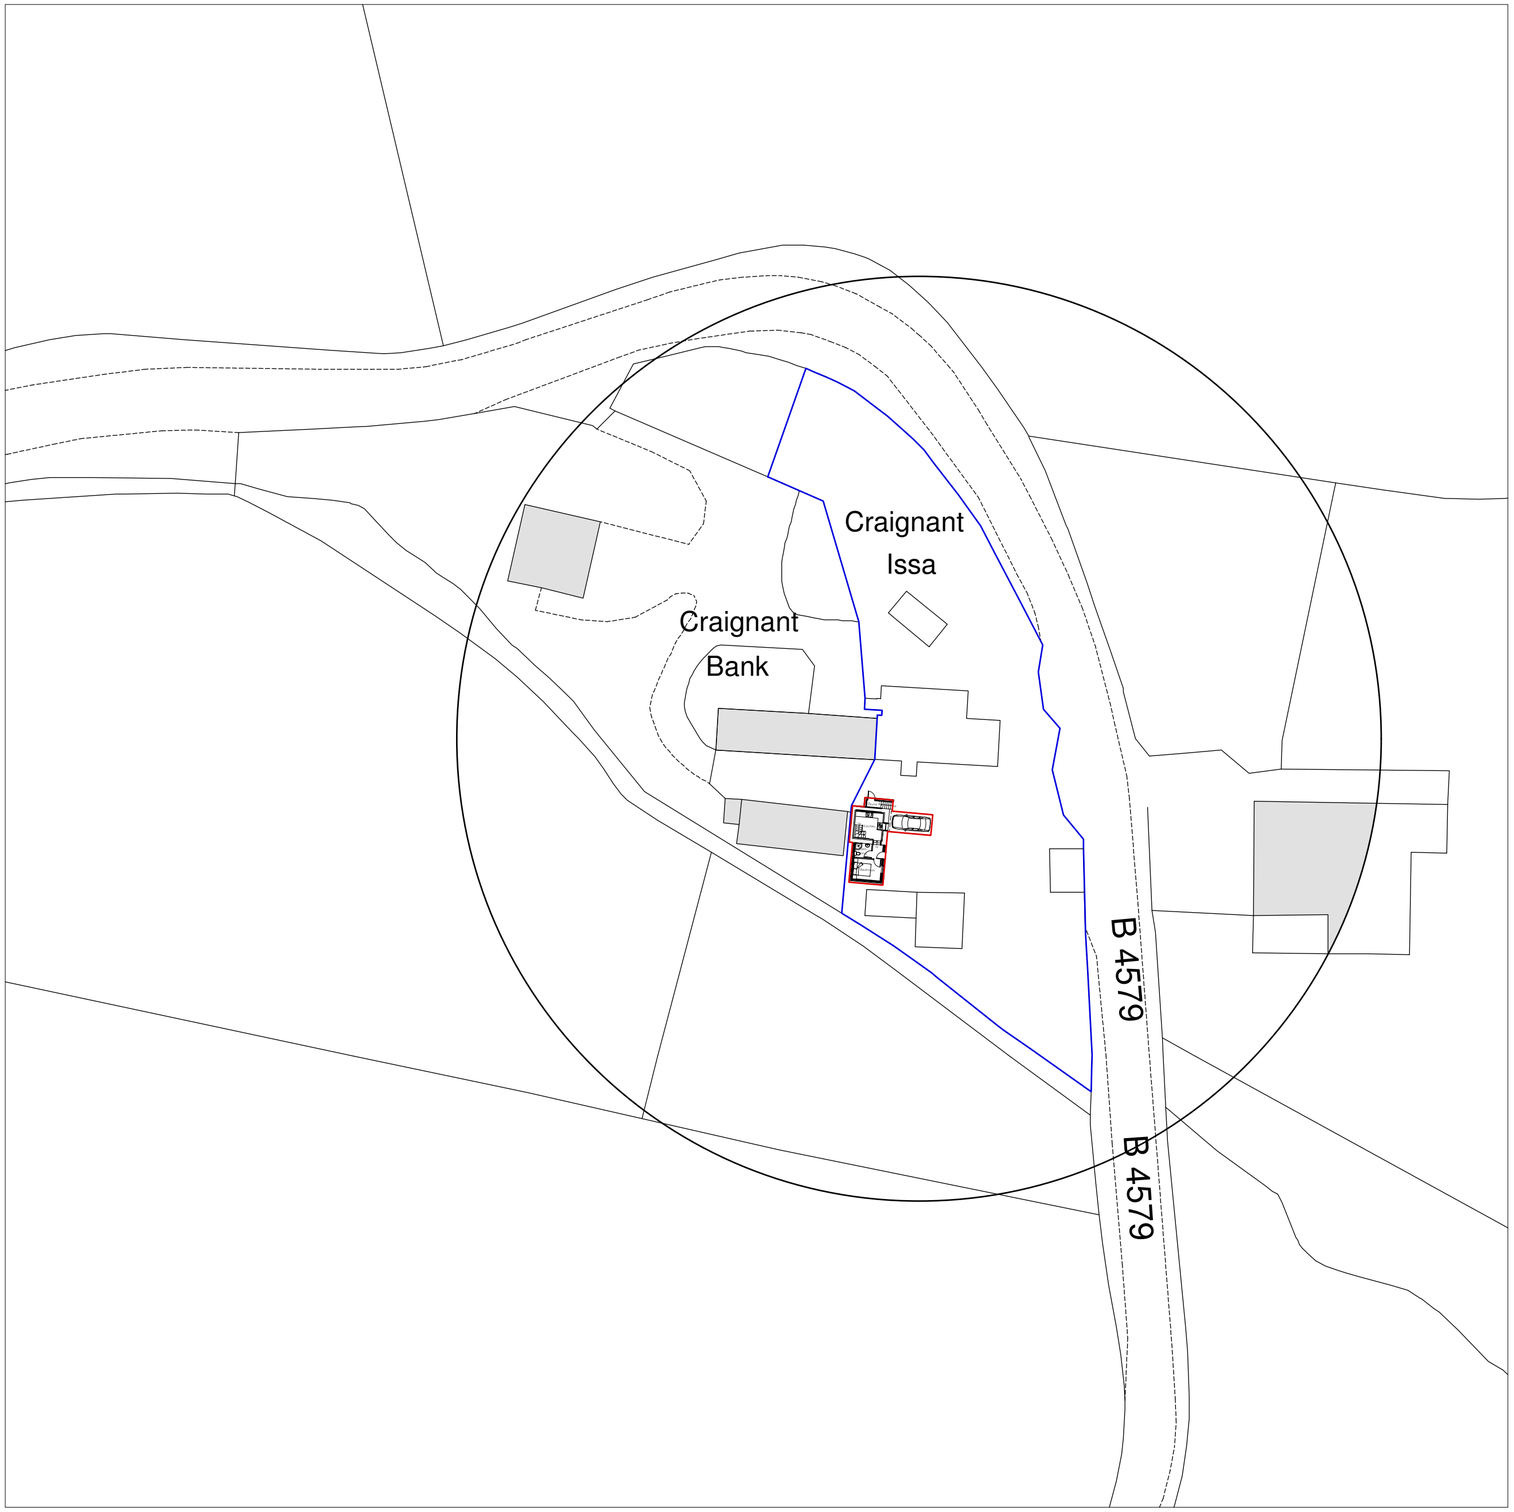


Site Plan 1:500

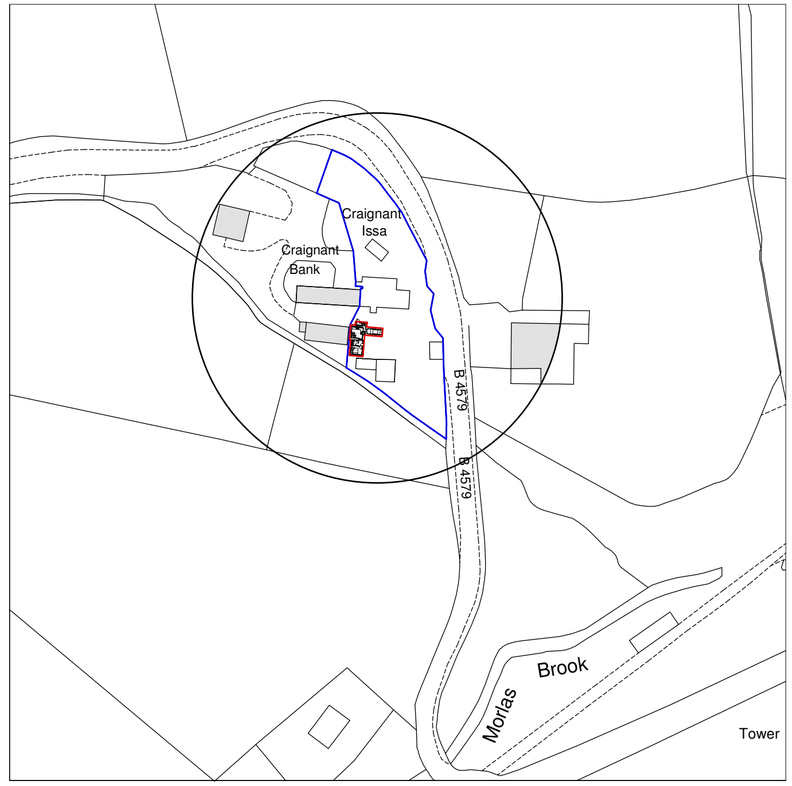

Location Plan 1:1250

Key

Surrounding Buildings

Proposed Site

Rev	Date	Detail	Initial

Project:
Proposed Alterations at
Craignant Issa,
Selattyn,
Oswestry, SY10 7NS

Title: Site & Location Plan

Scale: (A2) 1:500 & 1:1250

Drawn By: K.A.Hopwood

Date: Mar 2015

Drawing No: K014/007

Sheet: 1 of 1

blueprint
architectural services

partner LABC

Redwither Business Centre,
Redwither Business Park,
Wrexham. LL13 9XR
Tel: 01978 356500
www.blueprintarchitectural.com