


Front Elevation

Scale: 1:100

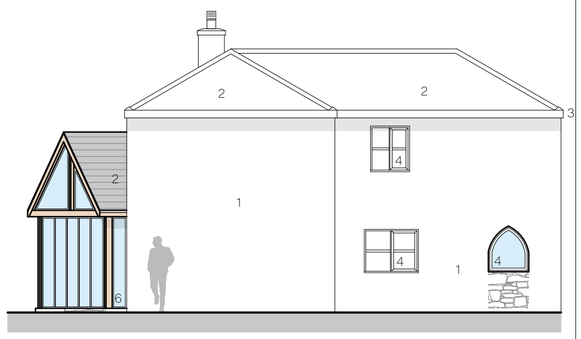


Side Elevation

Scale: 1:100



Side Elevation

Scale: 1:100

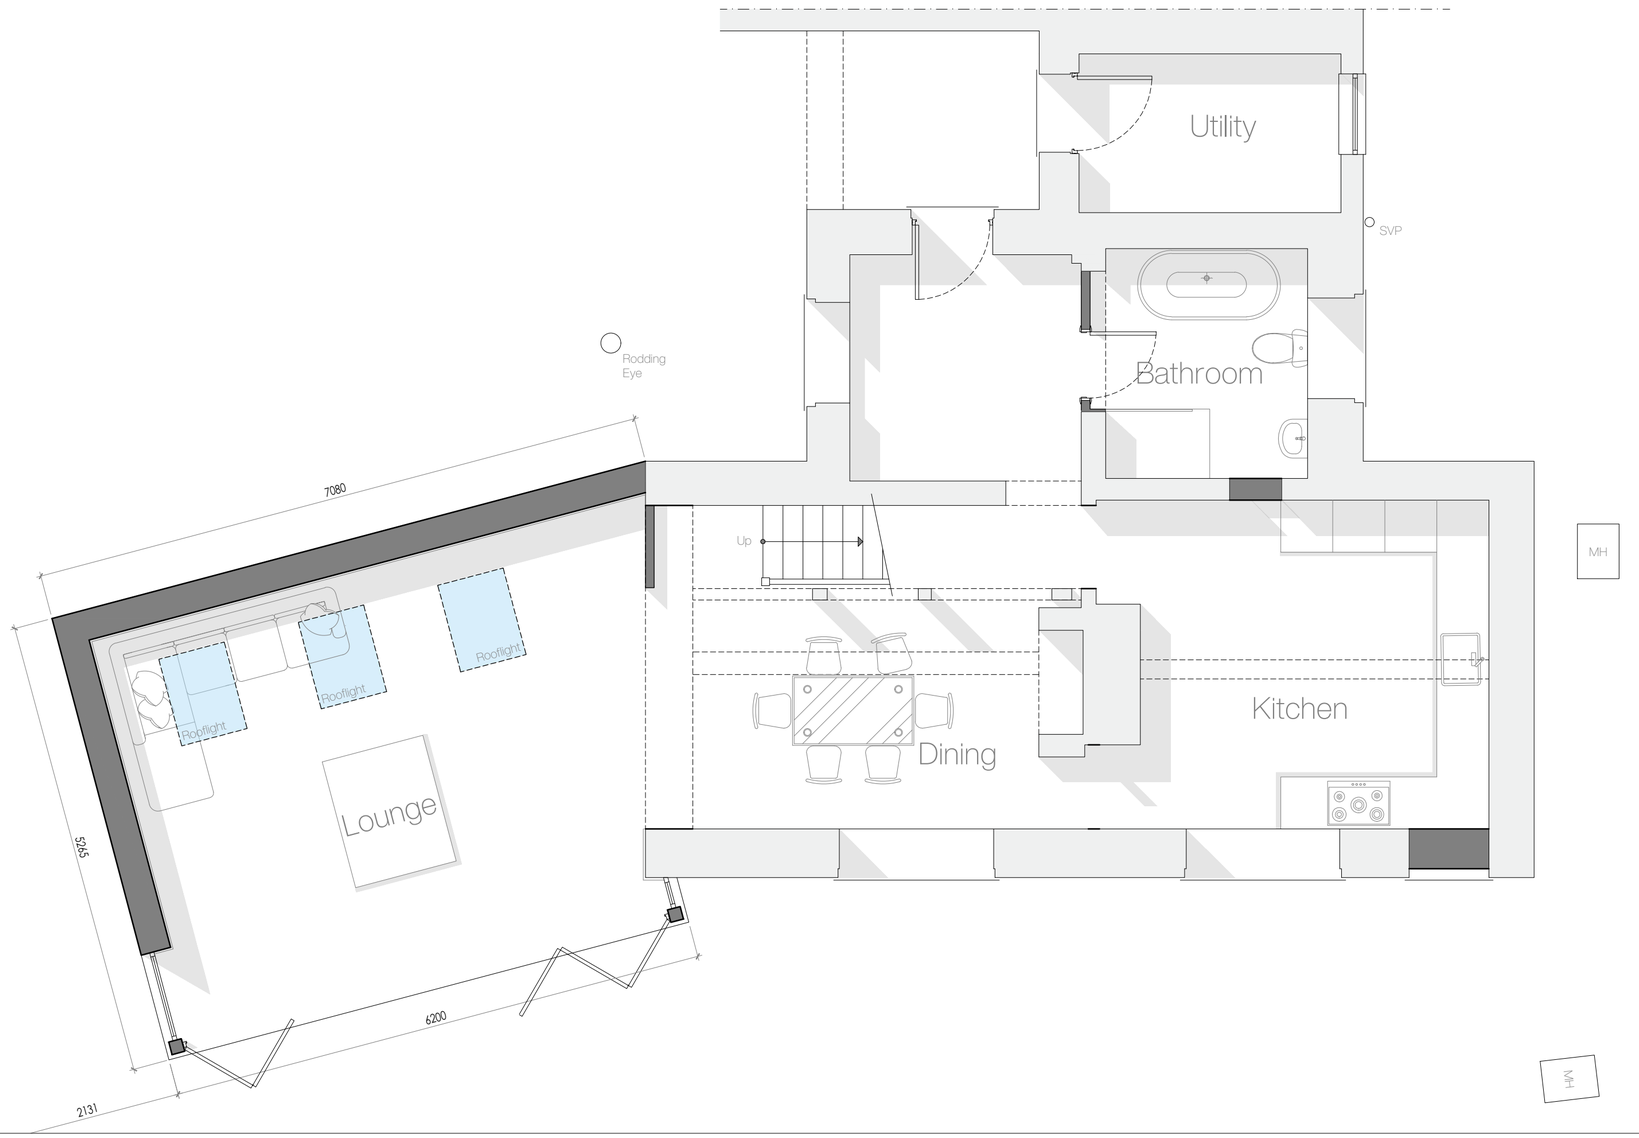

Proposed Materials

1. Stone
2. Slate
3. Timber fascias
4. White uPVC Windows
5. Timber doors
6. Aluminium windows/ doors

Stone Cottage, Penygardden, Wrexham, LL14 6RE

Rev	Notes	Date
a	Design amends	10.2025
b	Design amends	10.2025

Proposed b

July 2025

A2

E08.1.003

1 - 1

DO NOT SCALE FROM THIS DRAWING. ALL DIMENSIONS TO BE CONFIRMED ON SITE PRIOR TO FABRICATION BY THE CONTRACTOR. DRAWINGS TO BE READ IN CONJUNCTION WITH ANY REFERENCED DOCUMENTATION. PLANS NOT TO BE REPRODUCED WITHOUT THE PRIOR CONFIRMATION FROM THE DESIGN TEAM.

©