

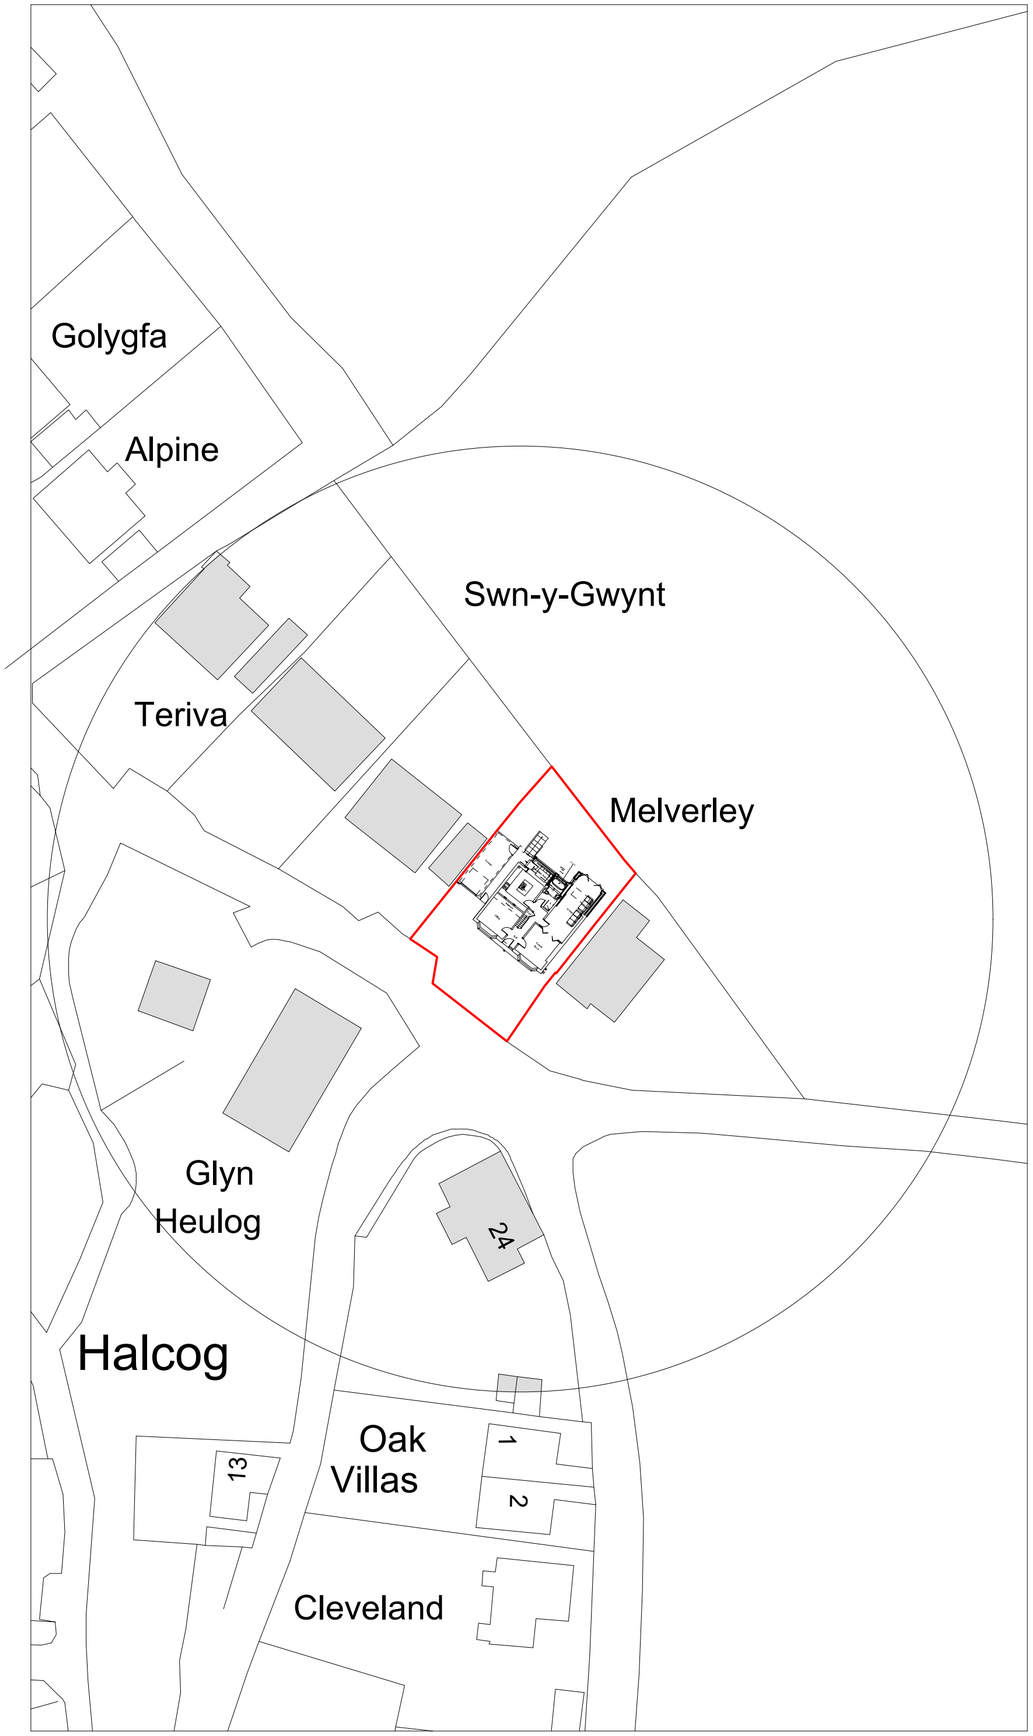


Site Plan 1:500

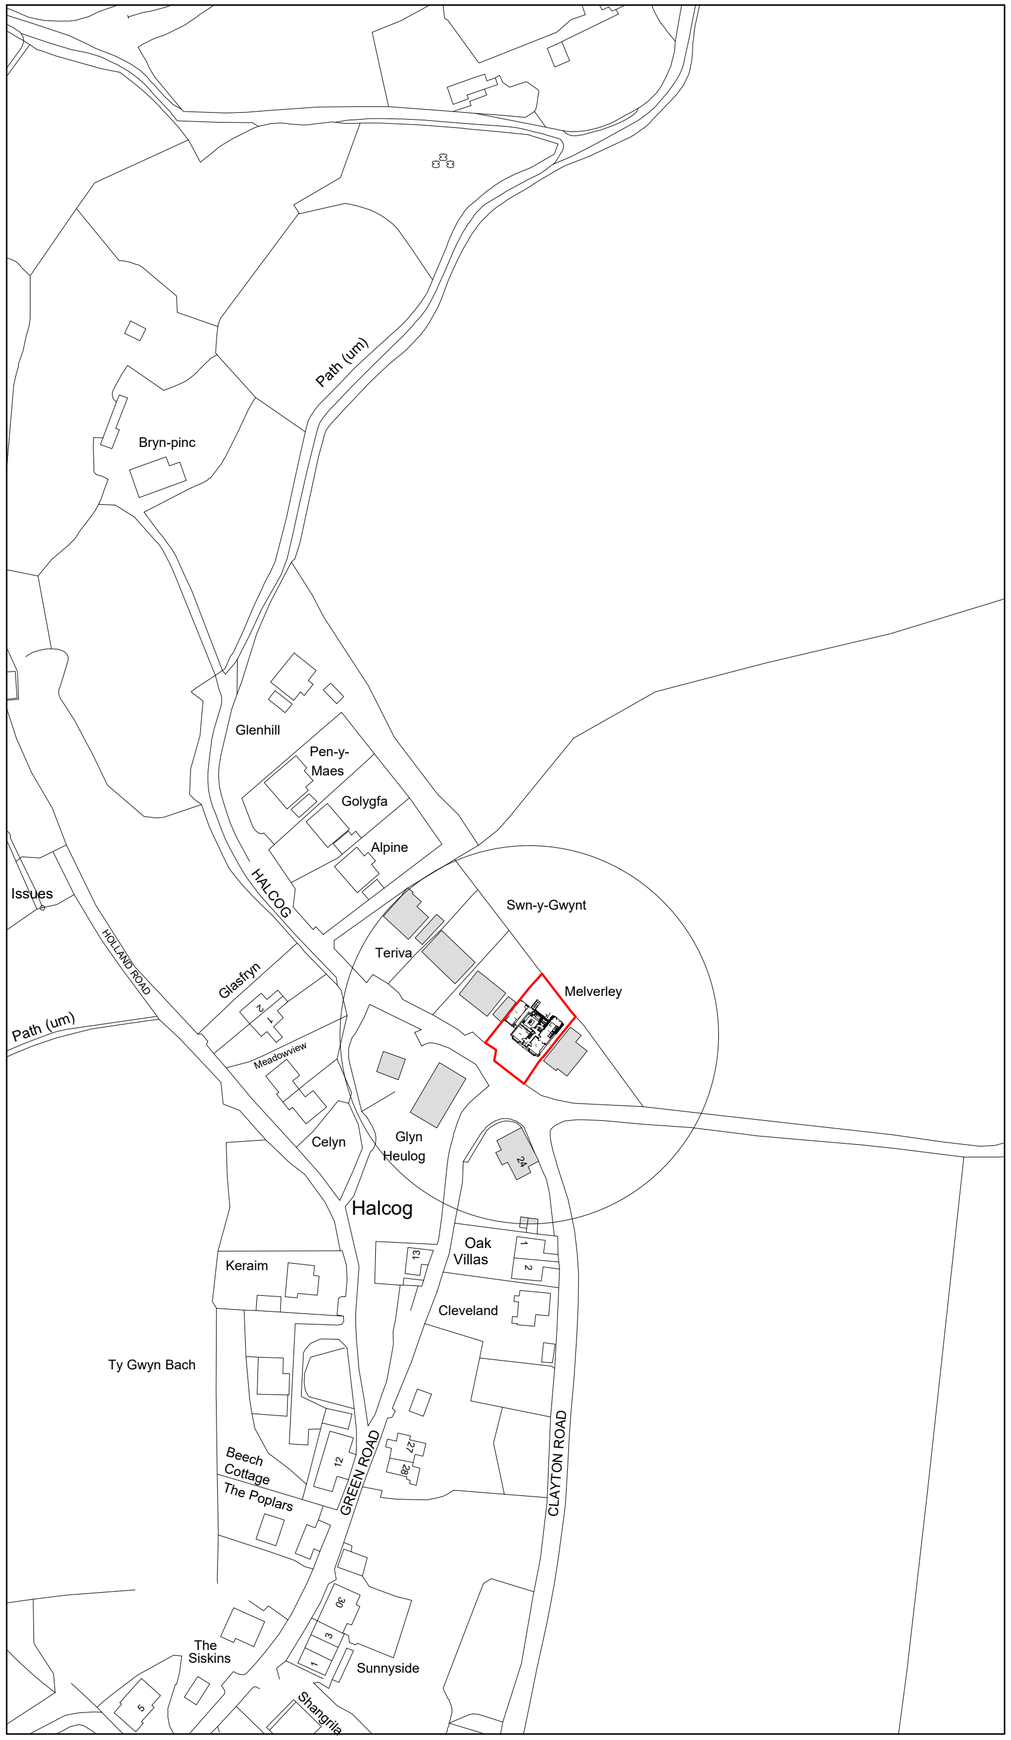

Location Plan 1:1250

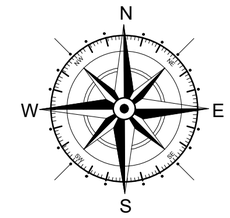

Key

- Surrounding Buildings
- Application Site

Rev	Date	Detail	Initial
A	11/25	Design Amends	D.J.E.

Project:
Proposed Alterations to,
Melverley, Halcog,
Brymbo, Wrexham,
LL11 5DQ

Title:
Proposed: Site
& Location Plan

Scale: (A2)
1:500 &
1:1250

Drawn By:
L. Fowles

Date:
Nov 2025

Drawing No:
H142/010

Sheet:
1 of 1

blueprint
architectural services

partner
LABC

Office 3K4,
Redwither Business Tower,
Wrexham. LL13 9XT
Tel: 01978 356500
www.blueprintarchitectural.com

© copyright all rights reserved