

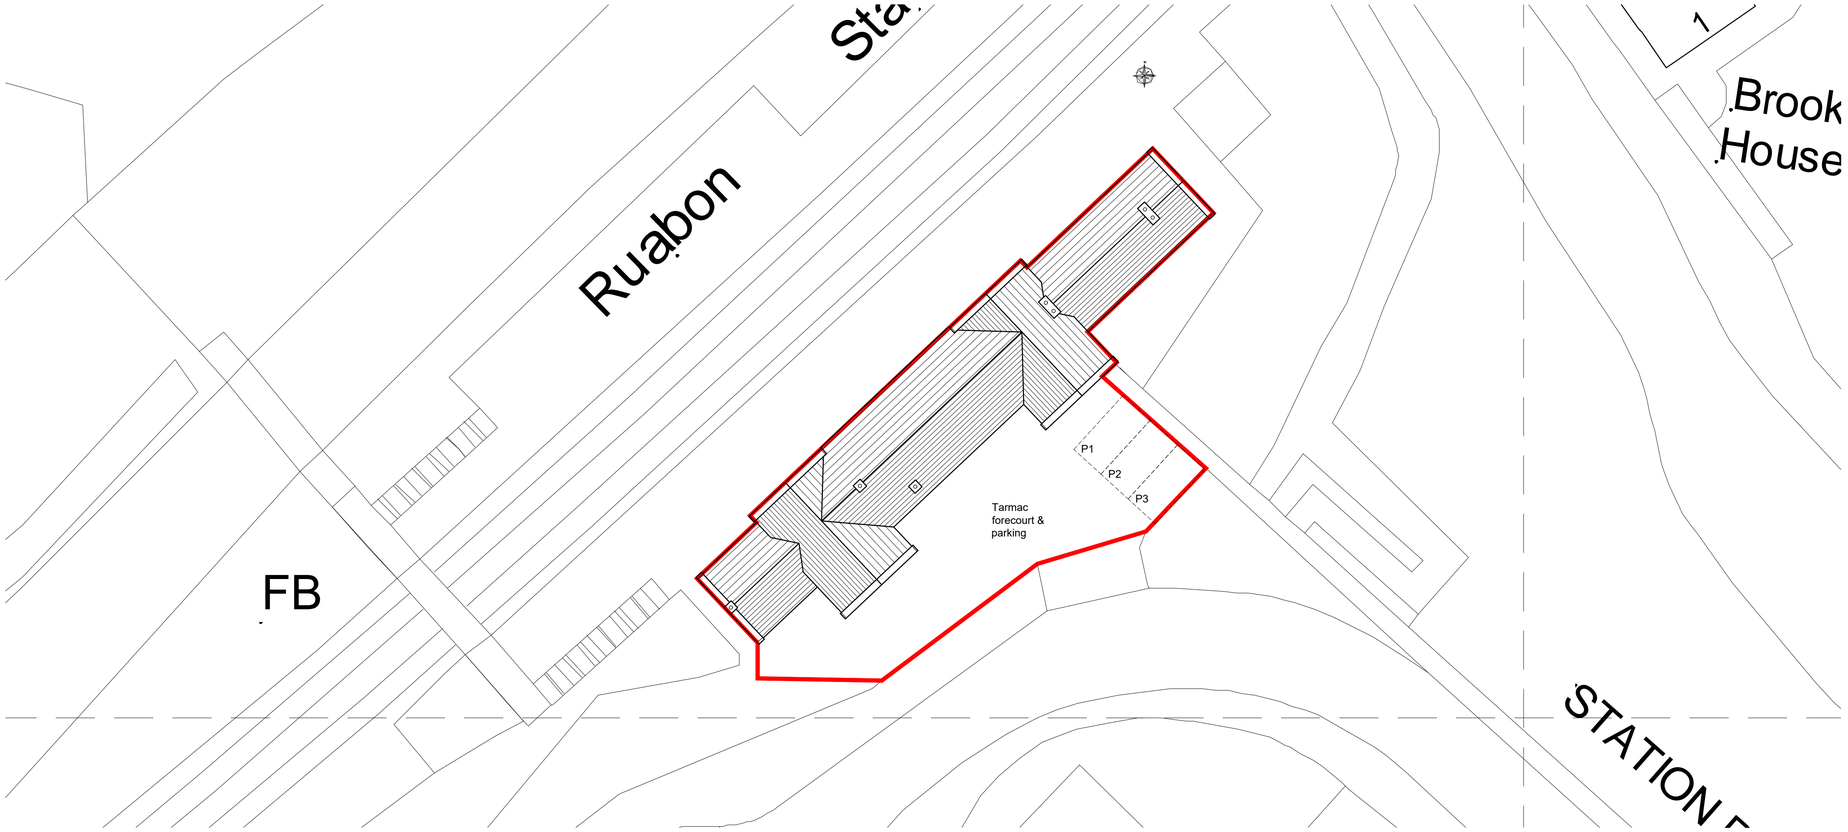


Existing Site plan 1:200

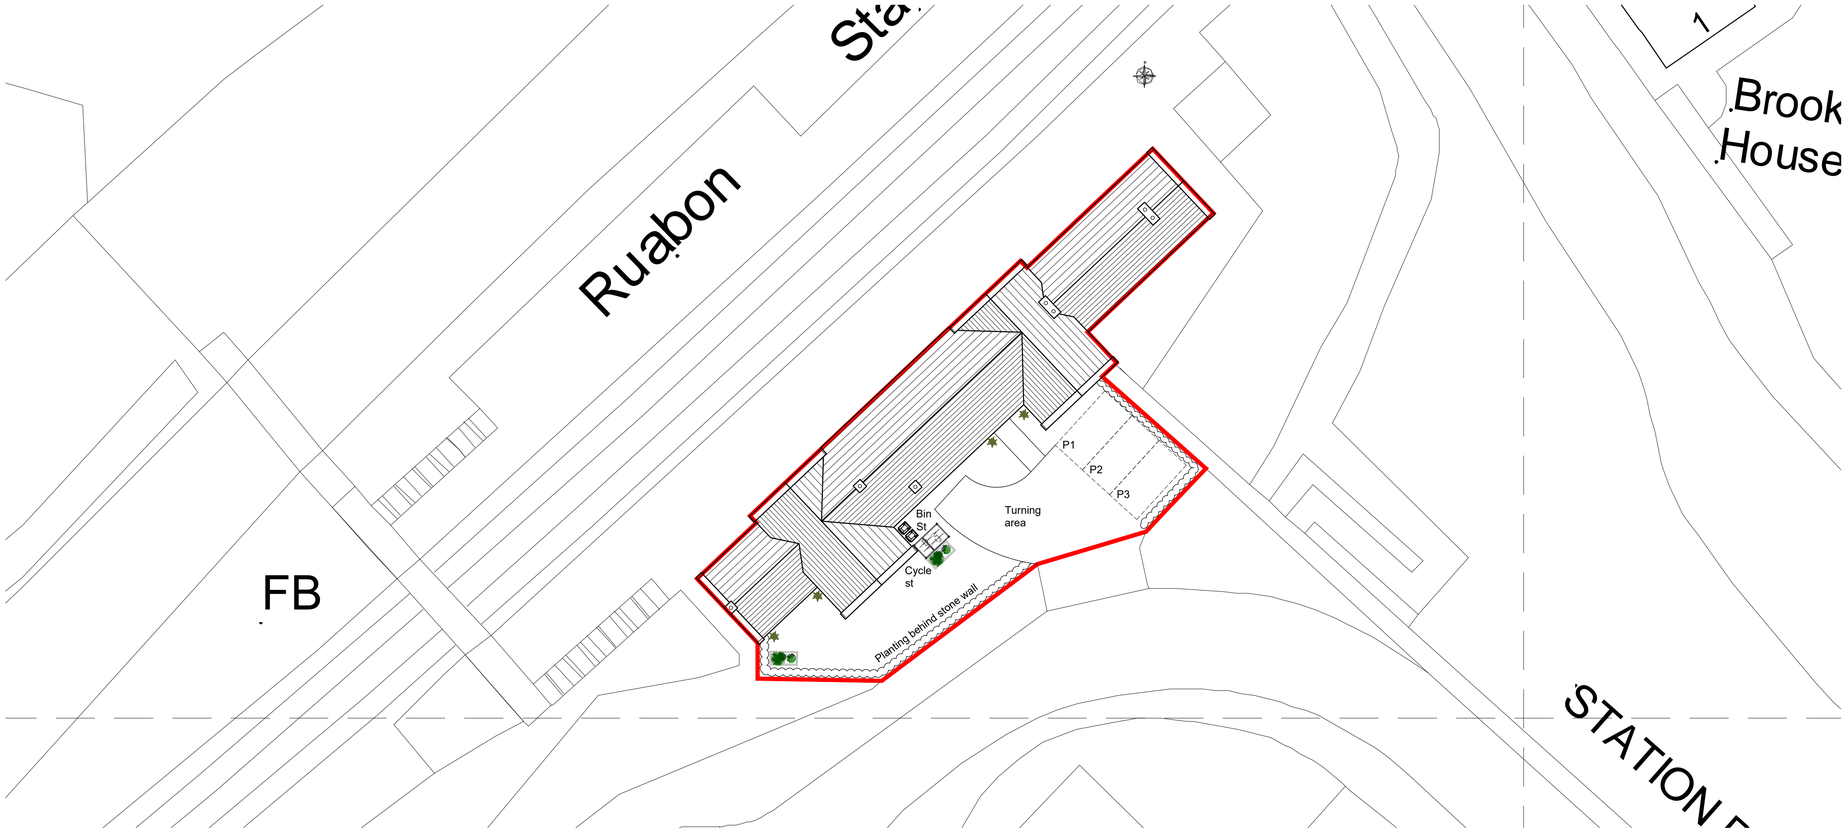

Proposed Site plan 1:200

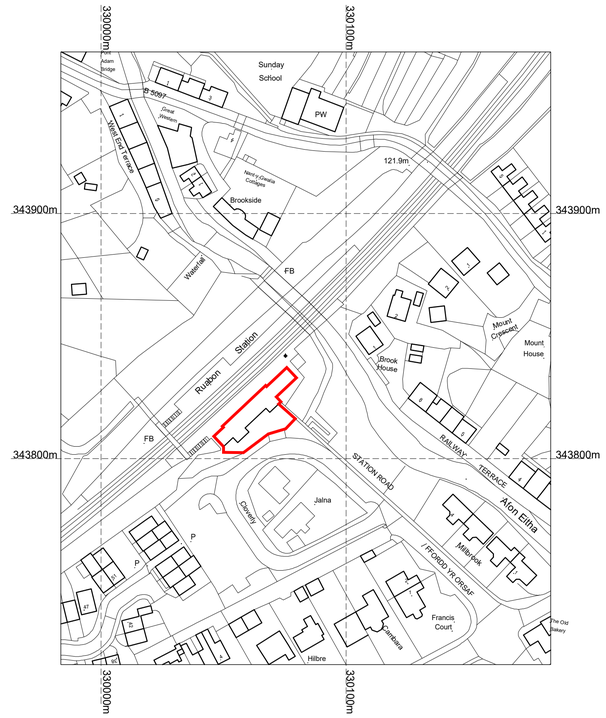

Site location plan 1:1250

Legend

- Site boundary
- Other land in ownership

1:1250

1:200

©Crown Copyright and database rights 2025 OS 100047474

N

HDS ARCHITECTURAL SERVICES
HDS Architectural Services, The Foundry,
15 Yorke Street, Wrexham
LL13 8LW
Tel (01978) 345250
www.hdsarchitectural.co.uk

Project;
Station House, Station Road, Ruabon, Wrexham, LL14 6DL

Title;	**Scale (A1);**
03-Site Location Plan & Existing Site Plan	1:200/1250
Dwg No;	**Date;**
SH/PD/03	22.09.25

Revision;