



Ground floor plan 1:50

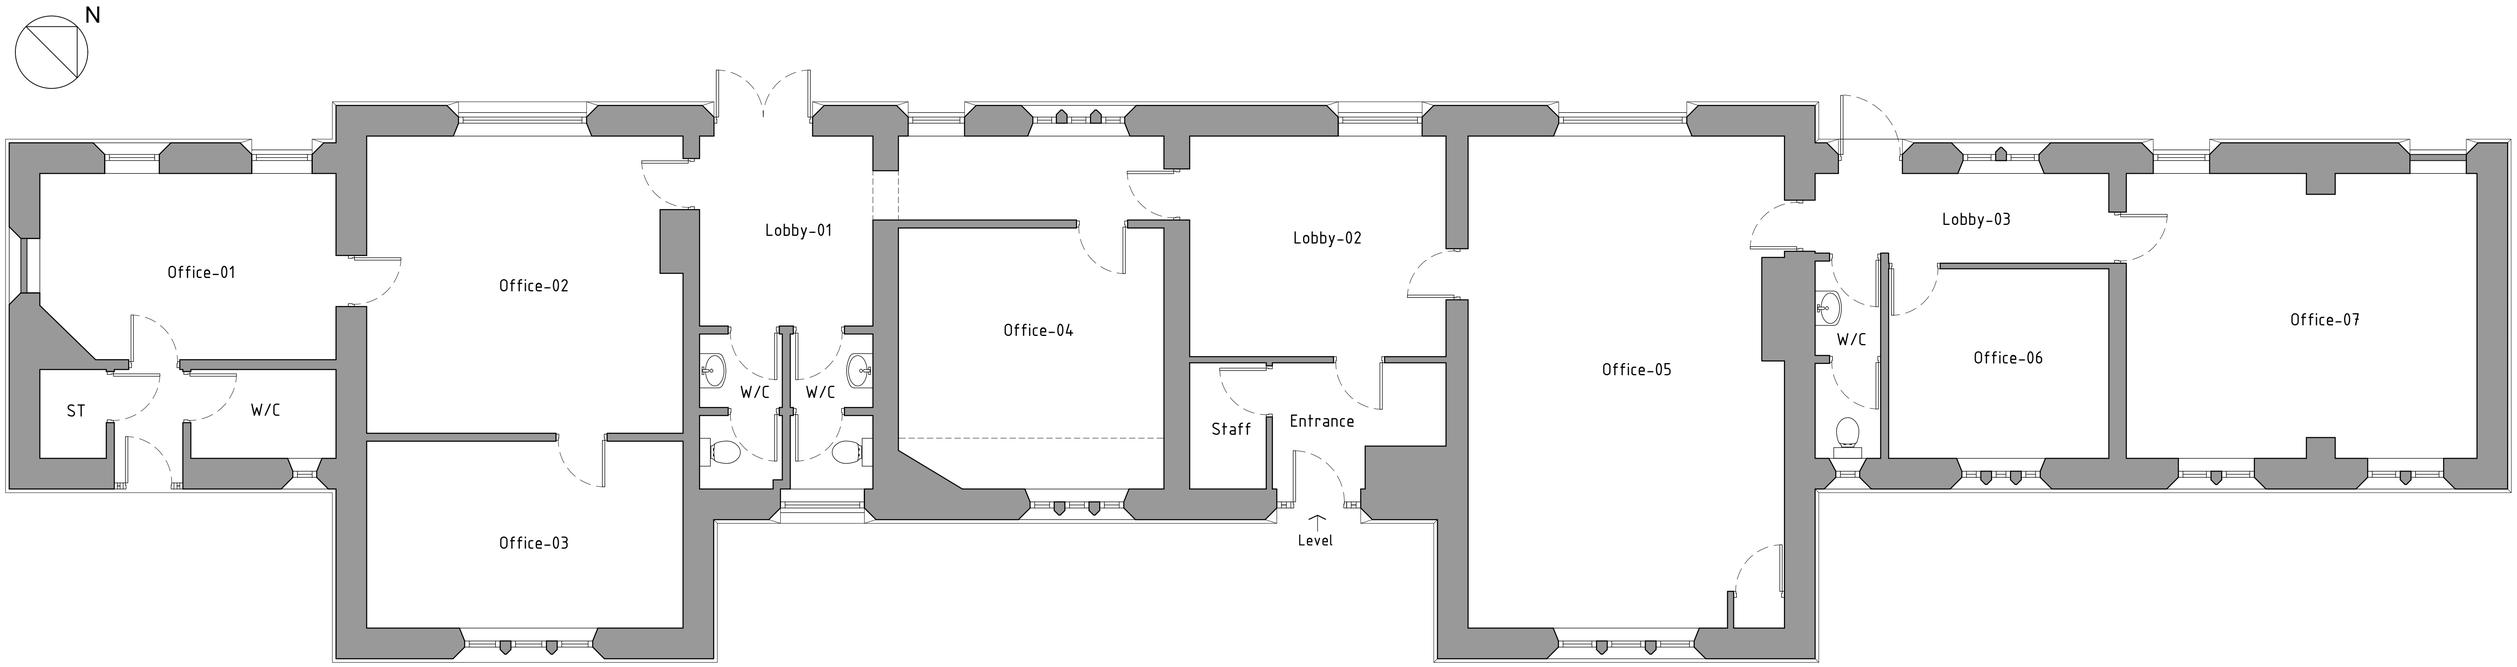


Front Elevation 1:100

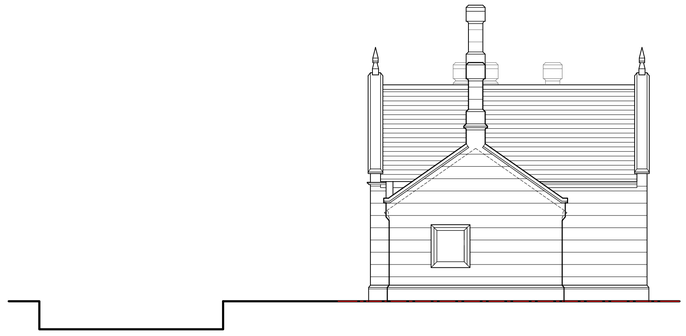

Side-01 Elevation 1:100



Rear Elevation 1:100

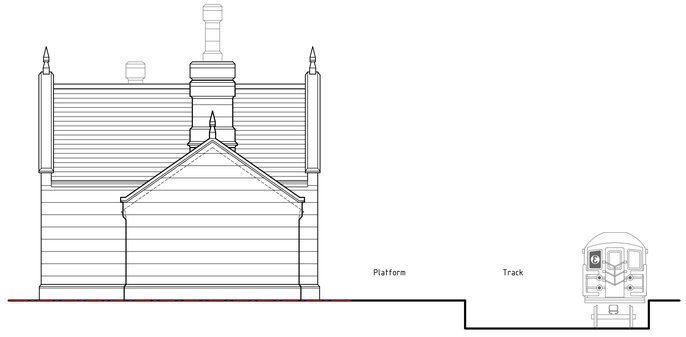

Side-01 Elevation 1:100

As Existing

HDS ARCHITECTURAL SERVICES
HDS Architectural Services, The Foundry,
15 Yorke Street, Wrexham
LL13 8LW
Tel (01978) 345250
www.hdsarchitectural.co.uk

Project;
Station House, Station Road, Ruabon, Wrexham, LL14 6DL

Title;	**Scale (A1);**
01- As Existing Floor Plan and Elevations	1:50/100
Dwg No;	**Date;**
SH/PD/01	13.08.25

Revision;