

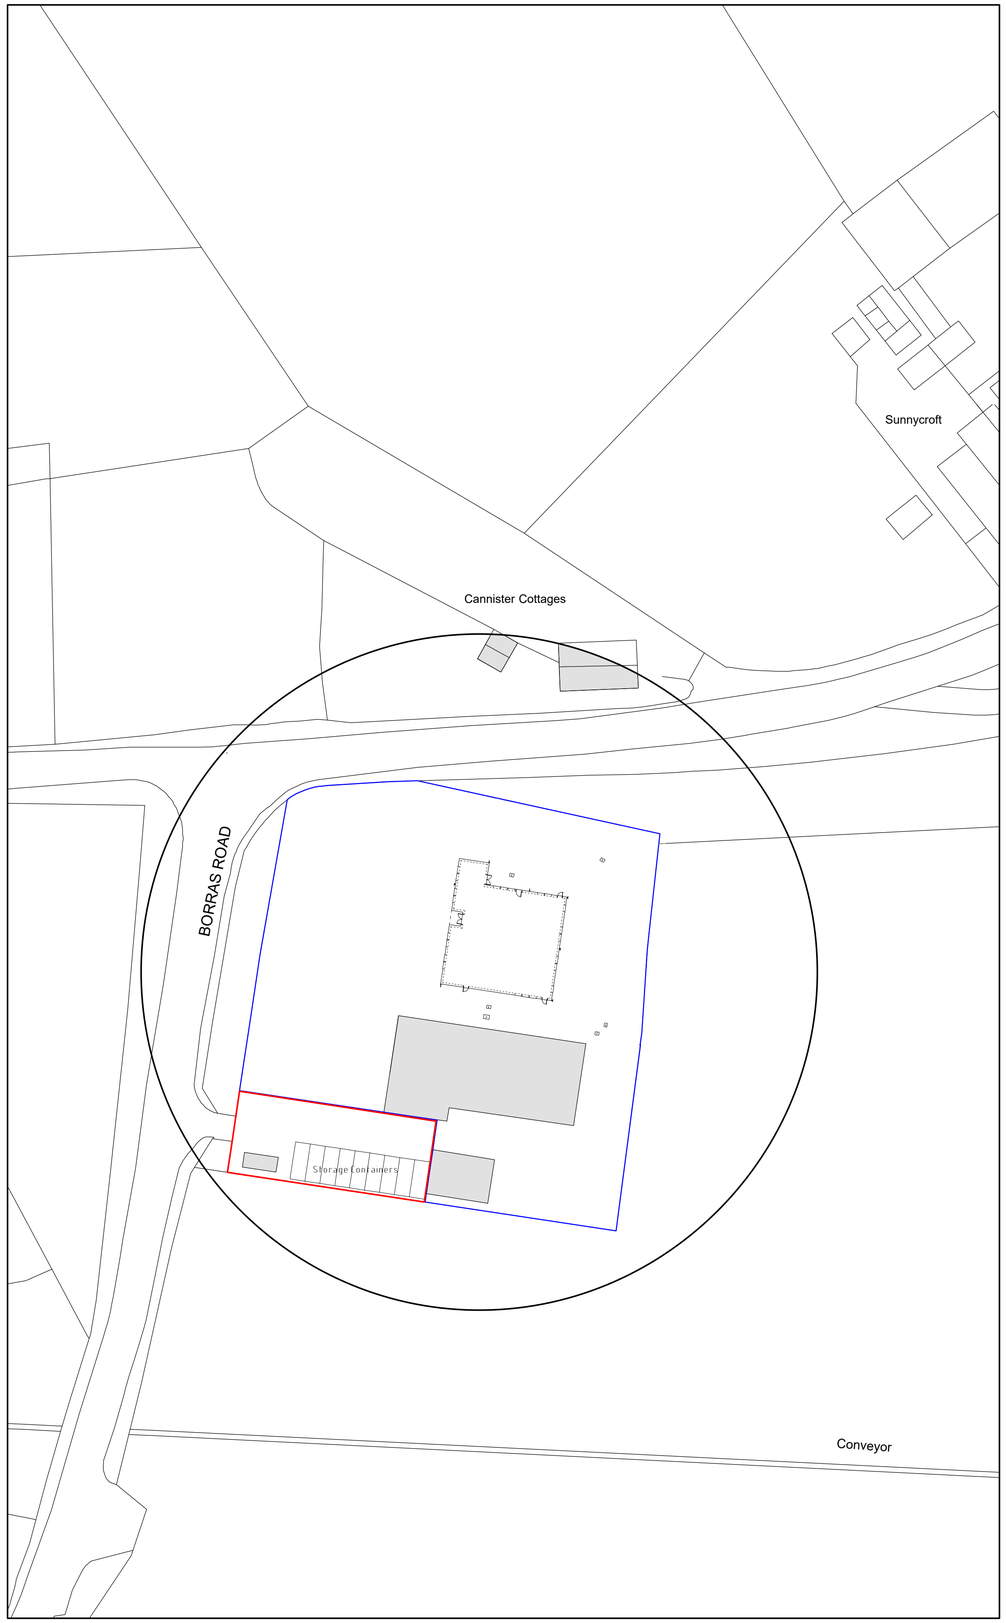


Site Plan 1:500

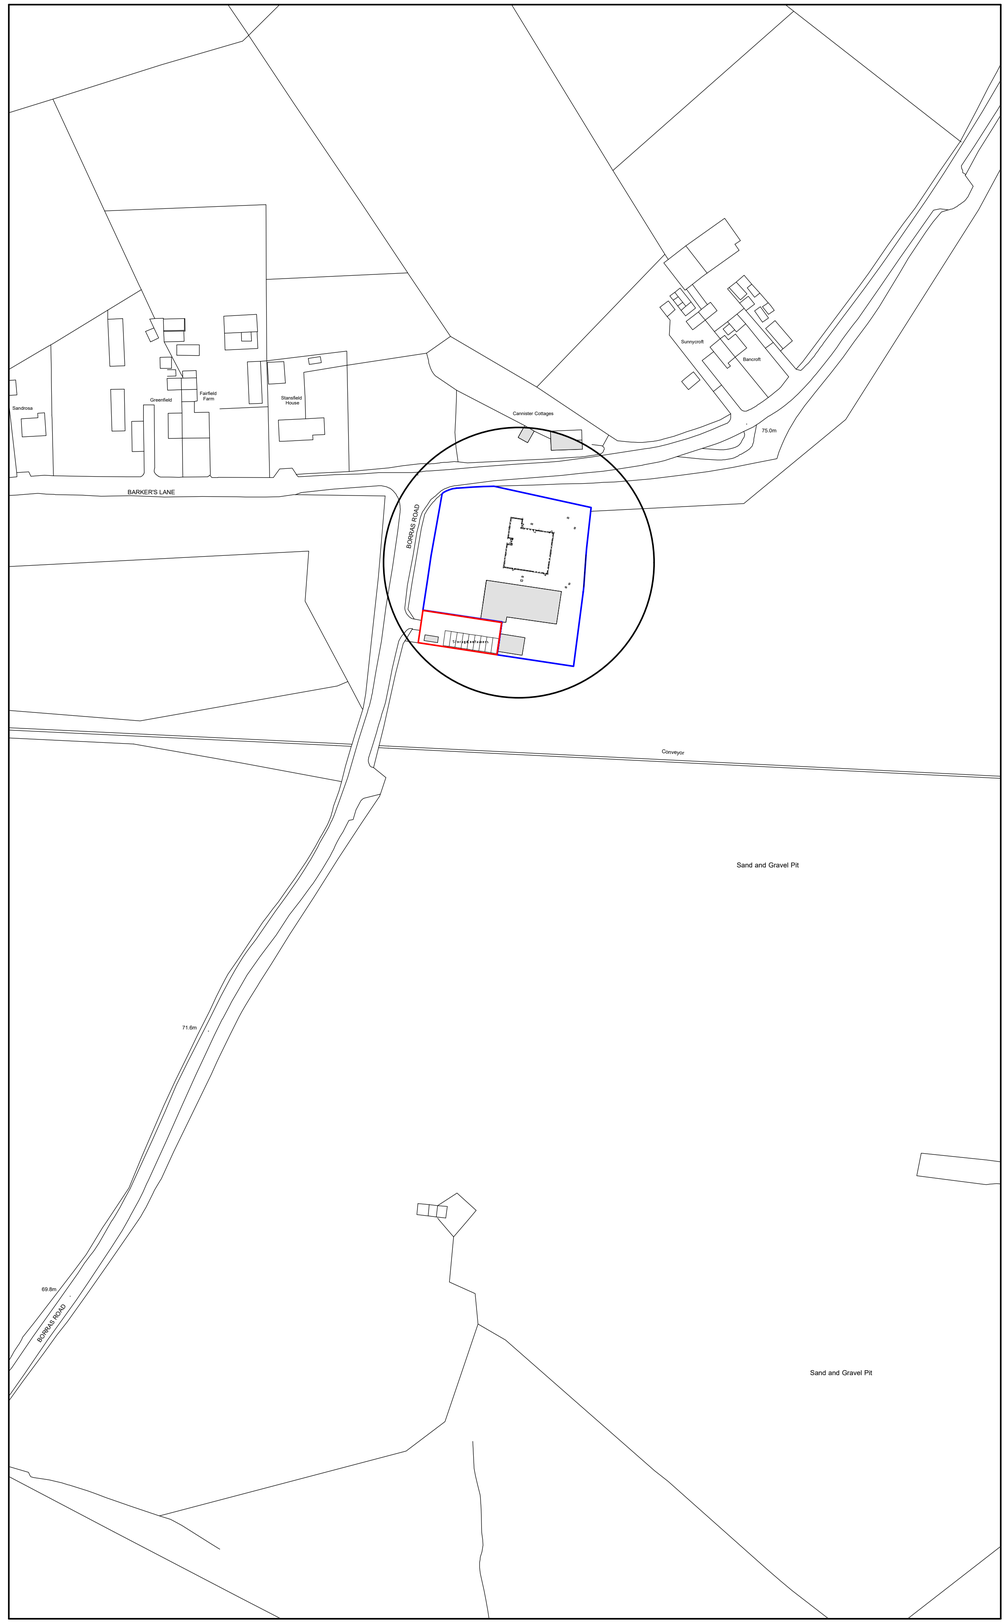

Location Plan 1:1250

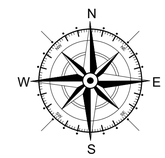

Key

- Surrounding Buildings
- Application Site
- Land owned by client

Rev	Date	Detail	Initial

Project:
Proposed Alterations to,
ROC, Borras Road,
Wrexham,
LL13 9TW

Title: Site & Location Plan

Scale: (A1) 1:500 & 1:1250

Drawn By: A.Valentine

Date: Aug 2022

Drawing No: B160/002

Sheet: 1 of 1

blueprint
architectural services

partner LABC

Office 3K4,
Redwither Business Tower,
Wrexham. LL13 9XT
Tel: 01978 356500
www.blueprintarchitectural.com

© copyright all rights reserved