

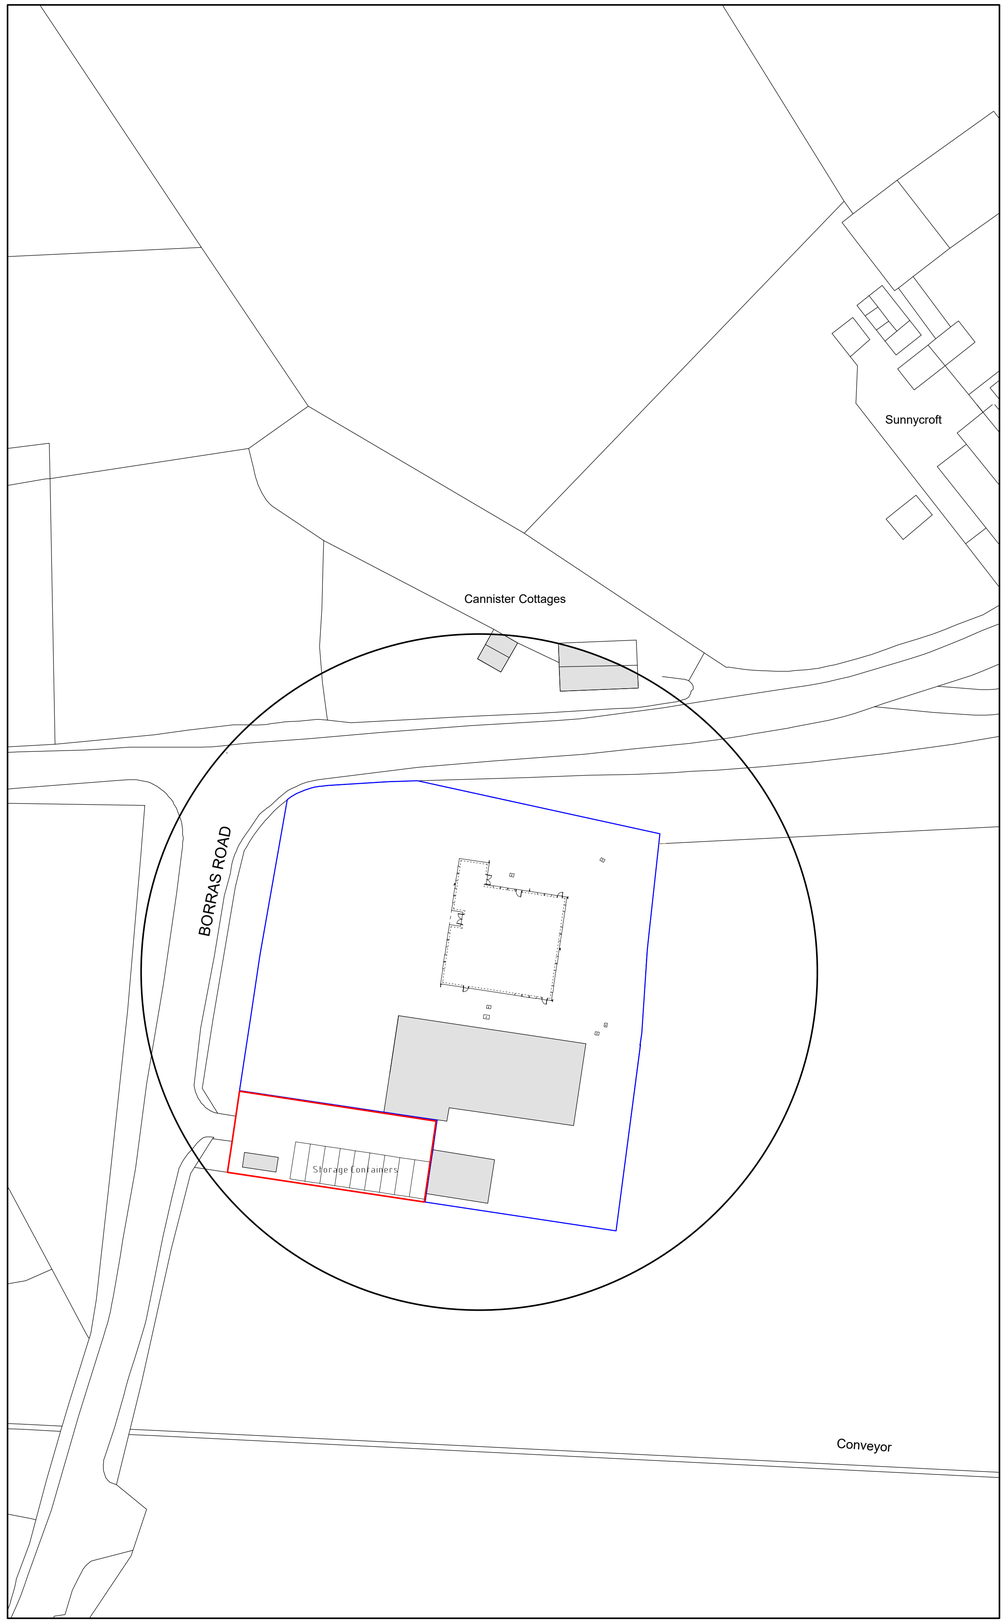


Site Plan 1:500

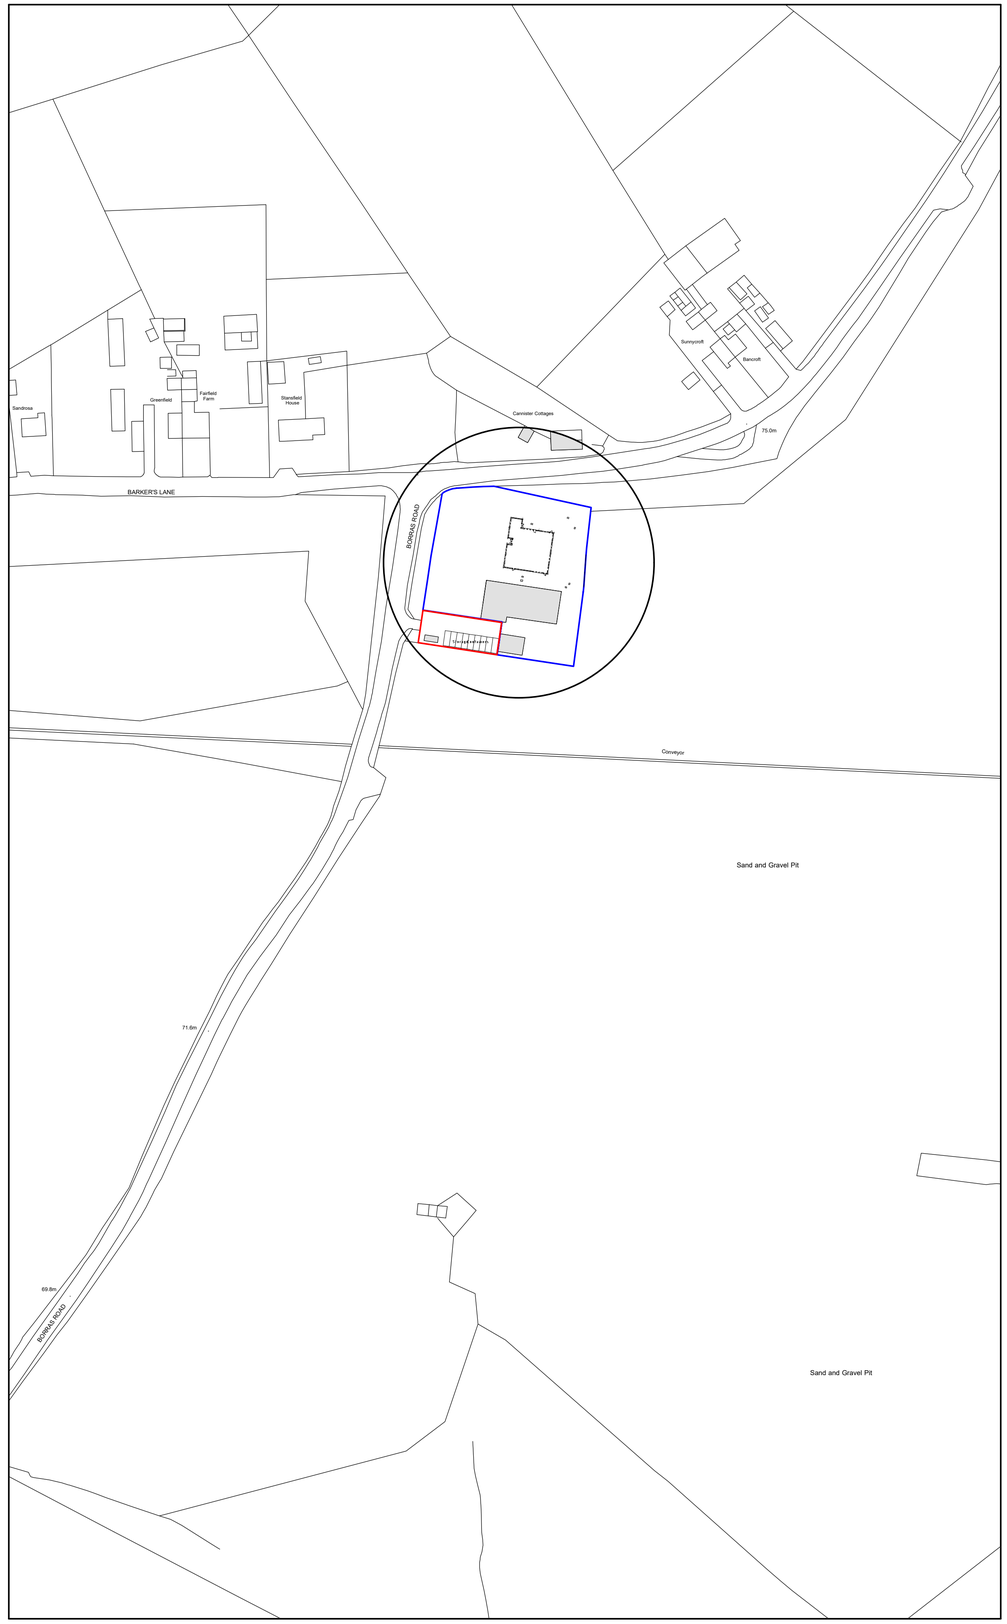

Location Plan 1:1250

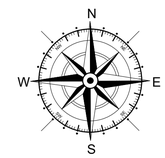

Key

- Surrounding Buildings
- Application Site
- Land owned by client

Rev	Date	Detail	Initial
A	08/2022	Storage Container Update	AV

Project:
Proposed Alterations to,
ROC, Borras Road,
Wrexham,
LL13 9TW

Title:	Scale: (A1)
Site & Location Plan	1:500 & 1:1250

Drawn By:	Date:
E.M.Jackson	Nov 2021
Drawing No:	Sheet:
B154/002	1 of 1

blueprint
architectural services
partner LABC
Office 3K4,
Redwither Business Tower,
Wrexham. LL13 9XT
Tel: 01978 356500
www.blueprintarchitectural.com
© copyright all rights reserved