


FLOOR PLANS SCALE 1:50 AT A1

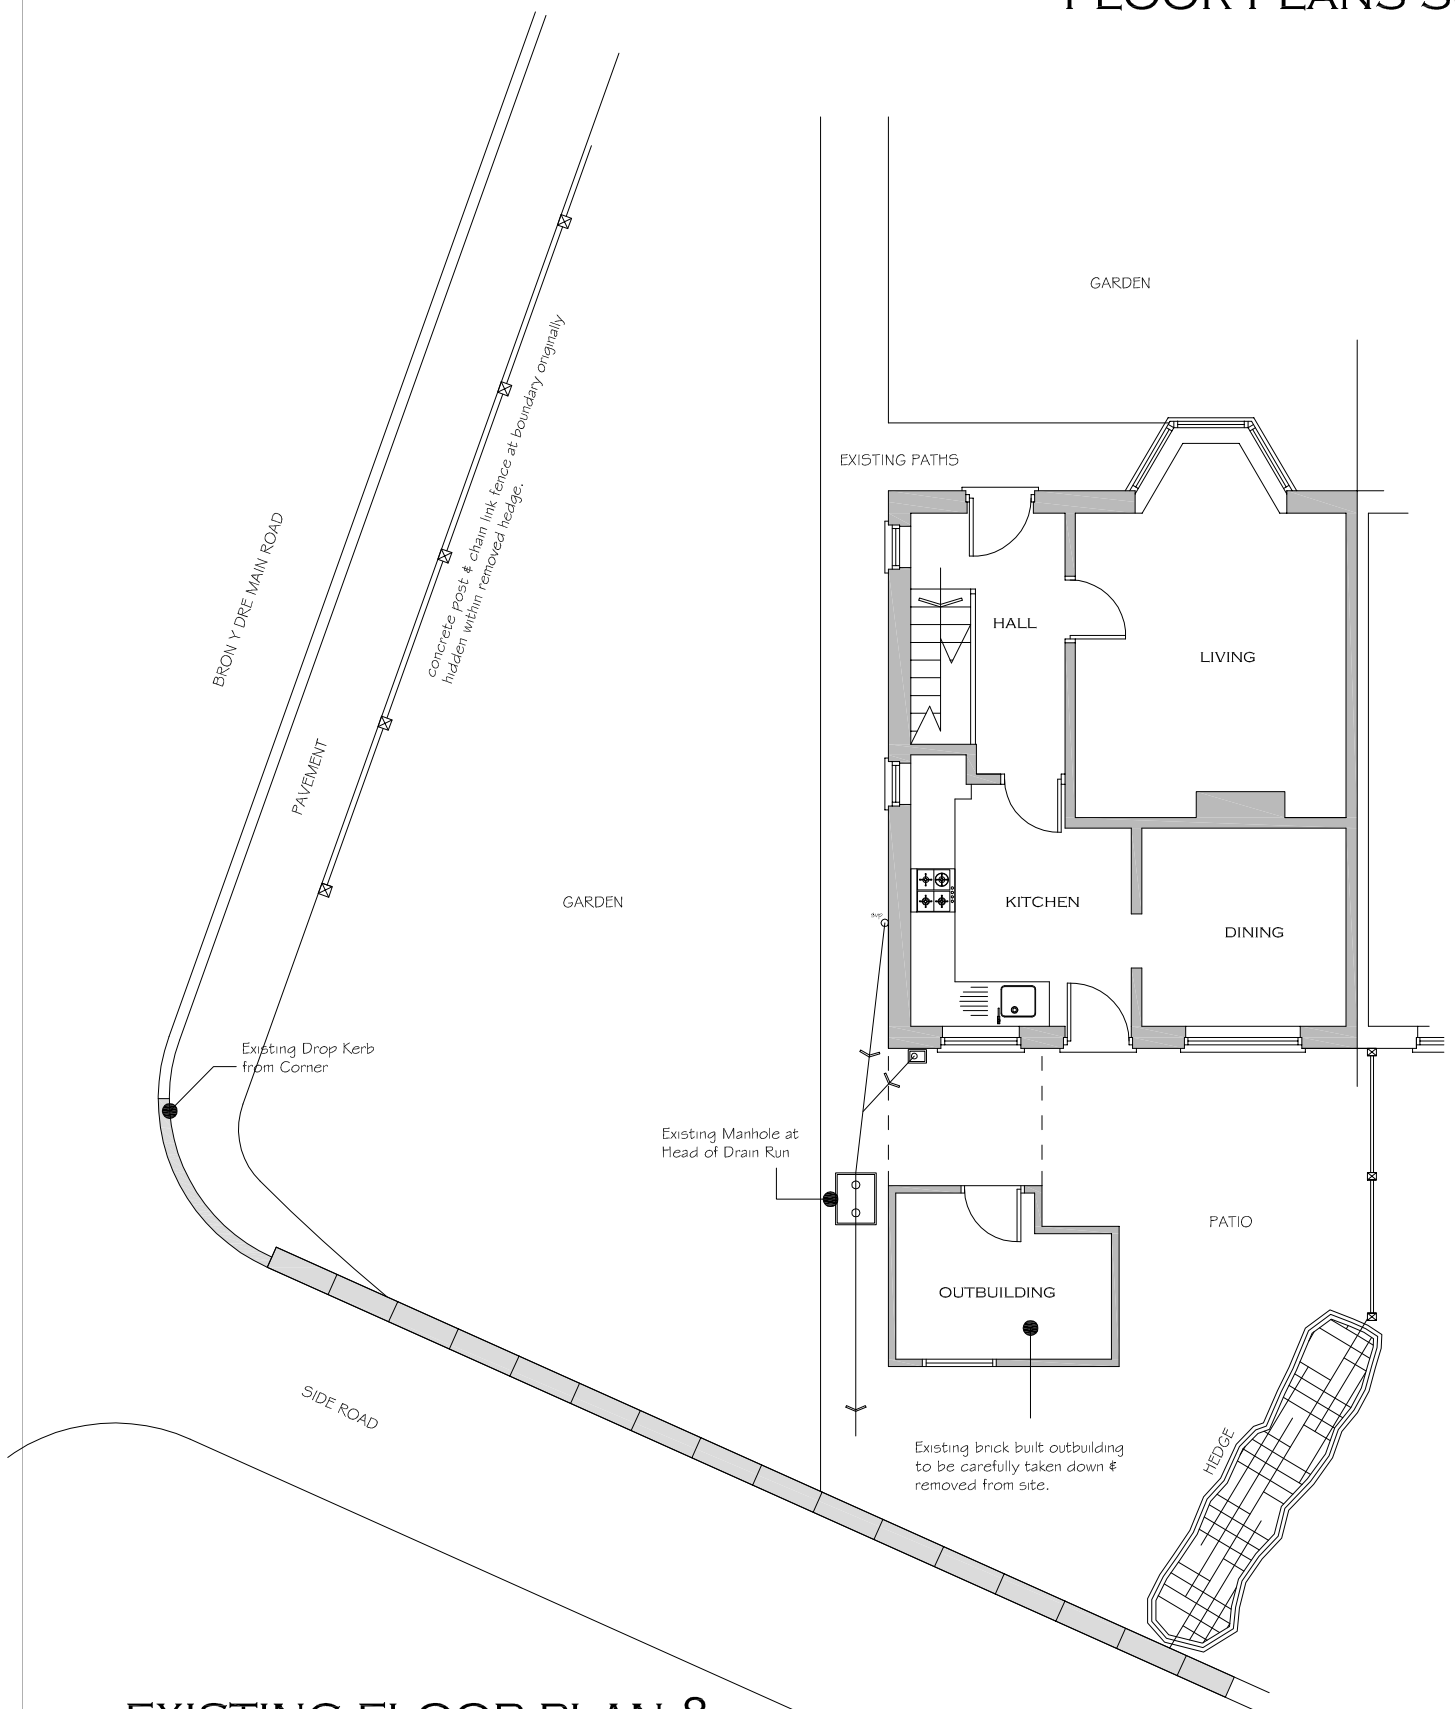

EXISTING FLOOR PLAN & LAYOUT

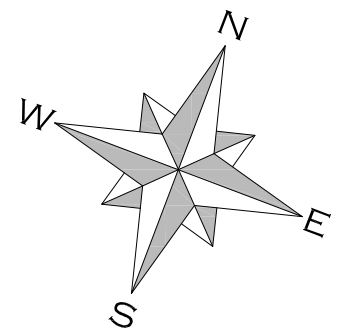

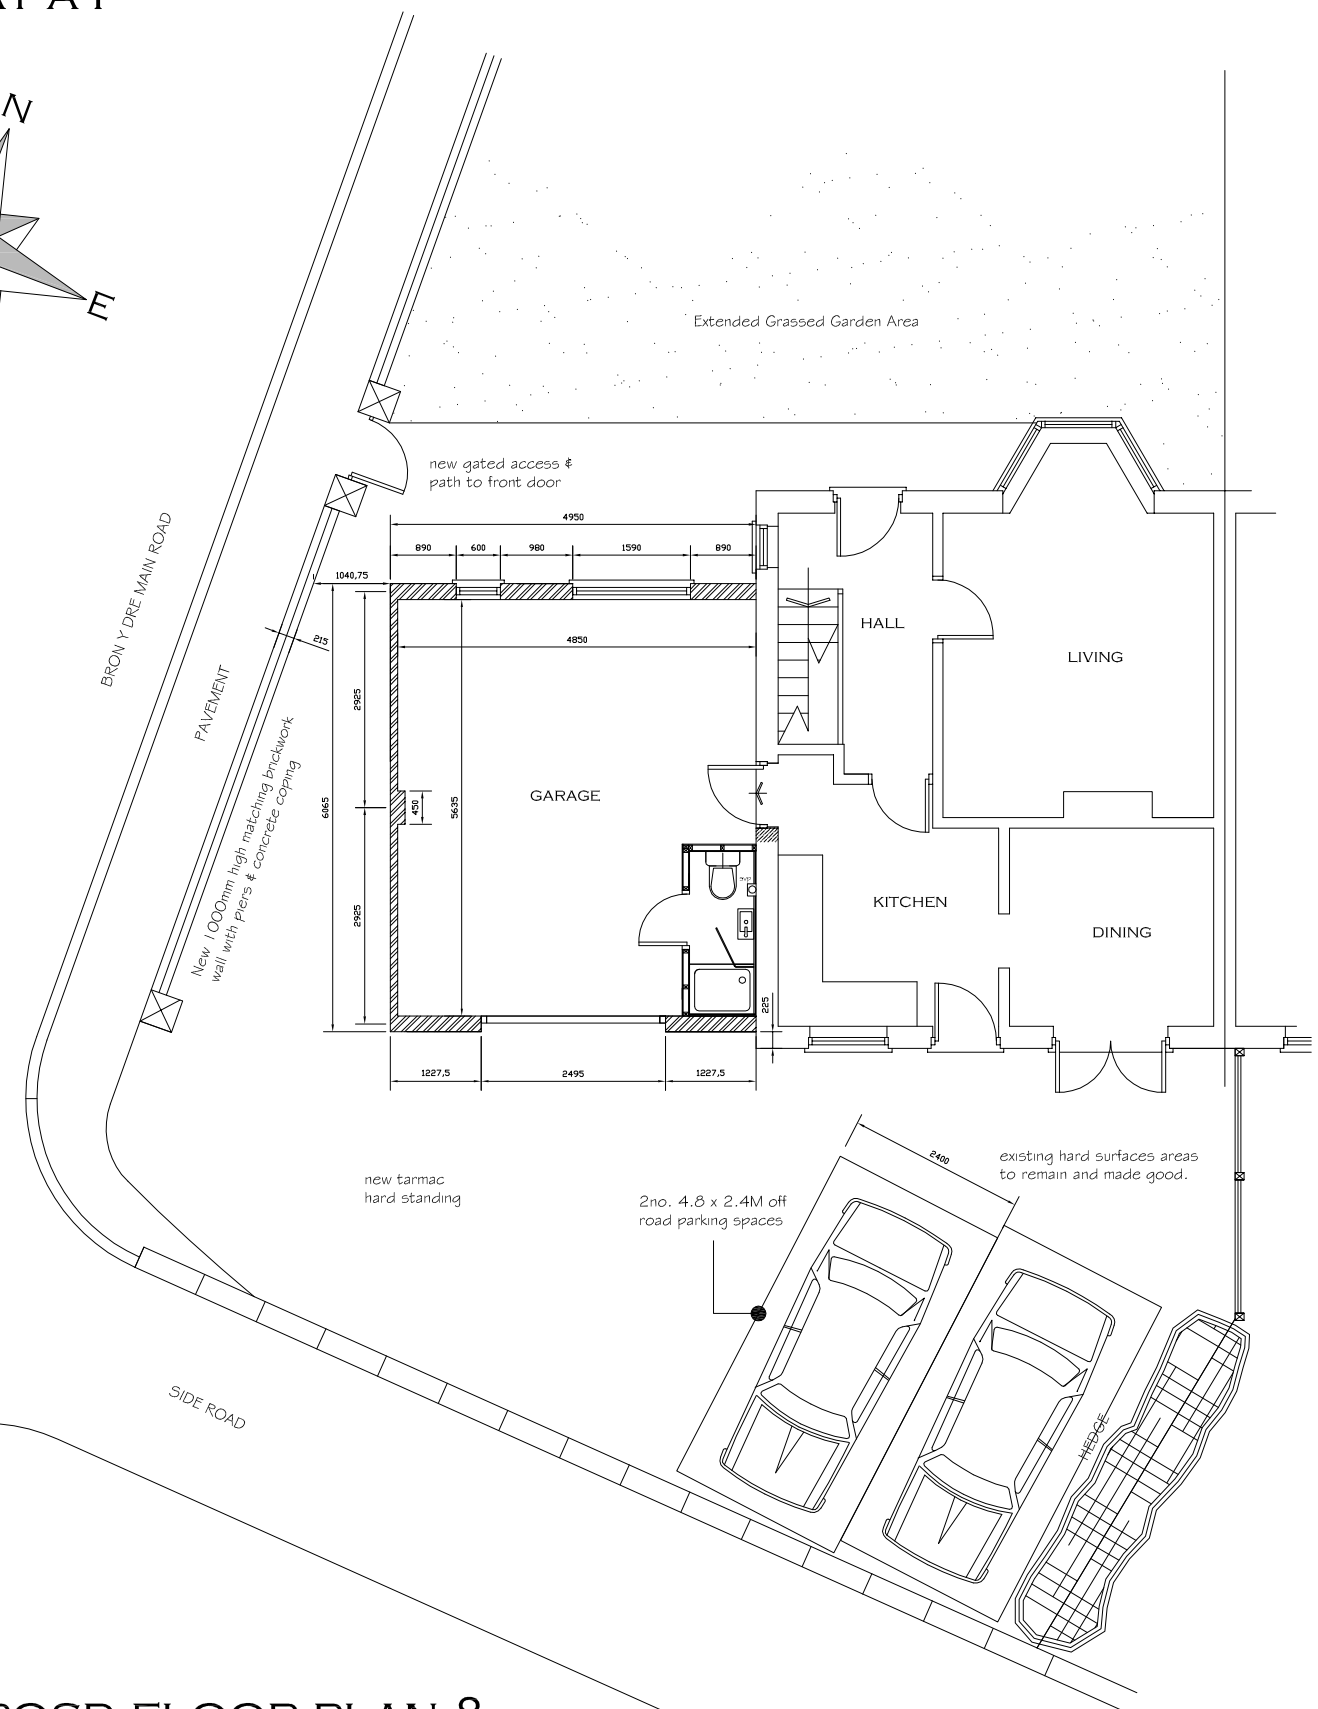

PROPOSD FLOOR PLAN & LAYOUT

CLIENT :- MR. MARK JAMES			REVISIONS :-
PROJECT :- ERECTION OF GARAGE, VEHICLE ACCESS & BOUNDARY WORKS AT 4, BRON Y DRE WREXHAM, LL13 7RW			
DRAWING:- EXISTING & PROPOSED FLOOR PLANS			
DATE :- DEC. 2025	SCALE :- 1:50 AT A1	DRAWING REF :- 2025/BYD/01/PL	