
Sacle 1:200

0 10m 20m



Existing Ground Floor Plan

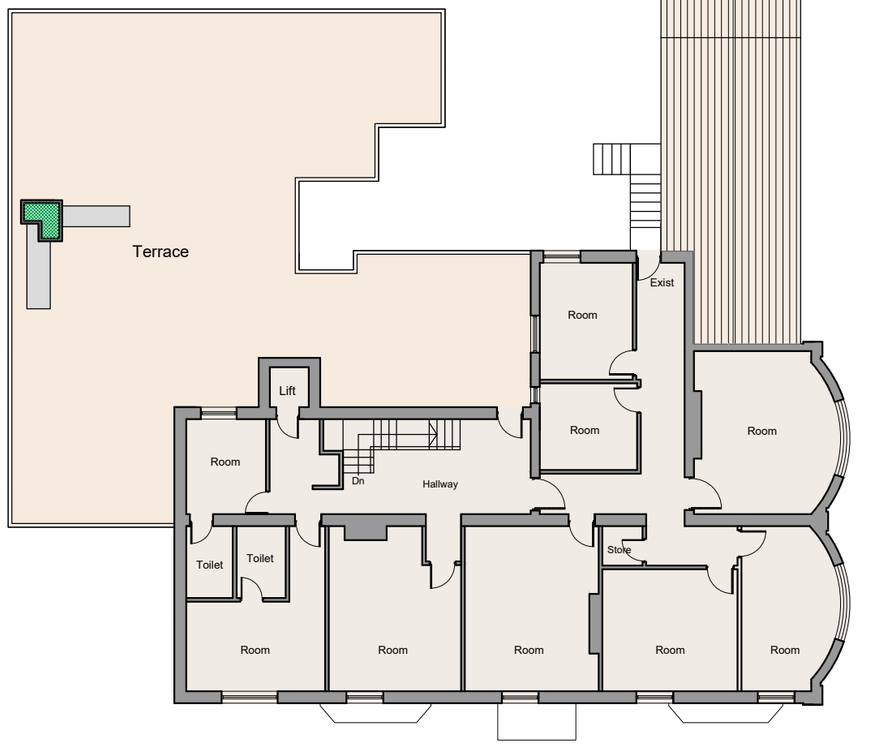

Existing First Floor Plan

PROJECT : Oak Hall, LL12 9US Wrexham UK	DRAWING TITLE : EXISTING BUILDING PLANS	Drawing No : A-03	Date : 01-12-2025	AFR STUDIO LIMITED, 173-A Dickenson Road, Longsight, Manchester, M13 0YN UK.
		Drawing Scale : 1:200@A3	Checked By: Amjad Tahir	