


Front Elevation

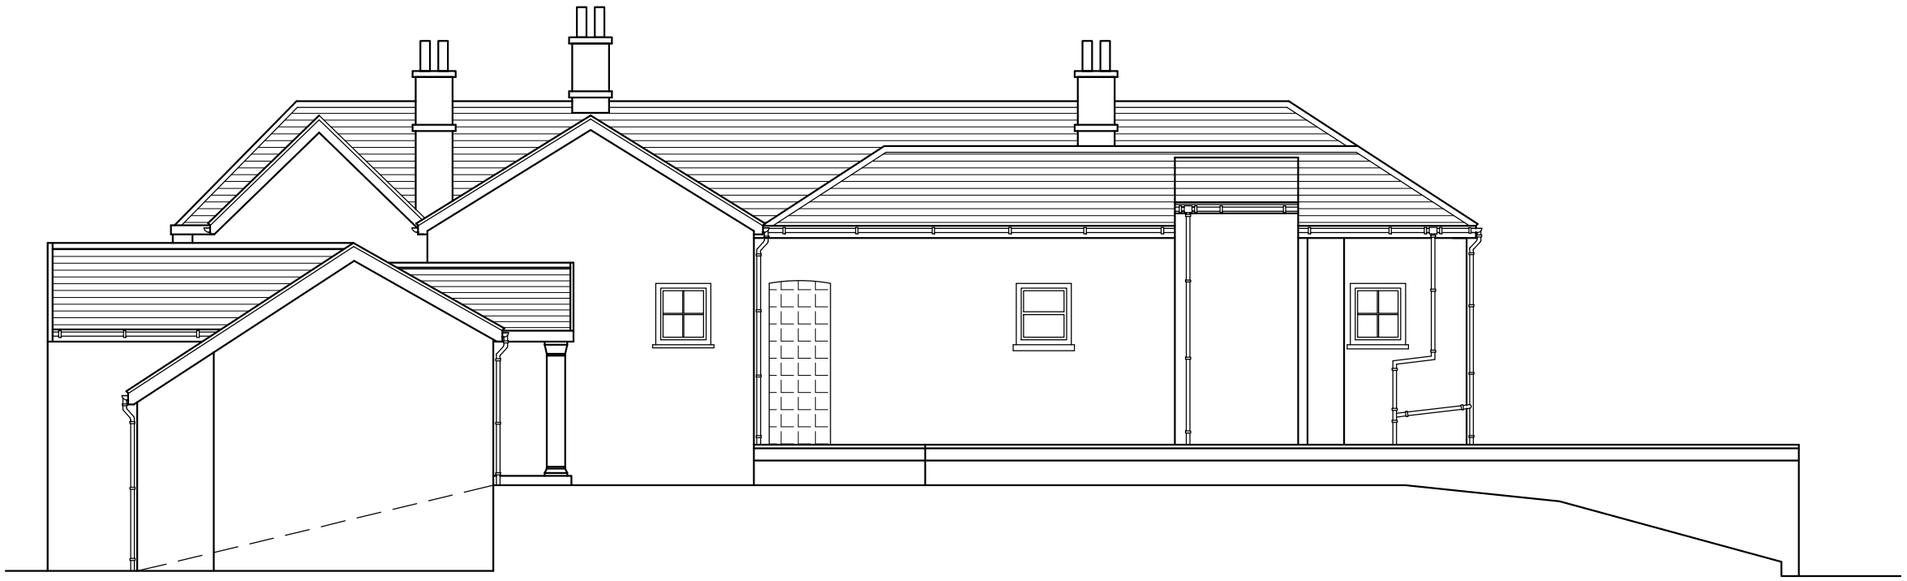

Rear Elevation

PROJECT : Oak Hall LL12 9US Wrexham UK	DRAWING TITLE : BUILDING ELEVATIONS	Drawing No : A-05 Drawing Scale : 1:100@A3	Date : 01-12-2025 Checked By: Amjad Tahir	AFR STUDIO AFR STUDIO LIMITED 173-A Dickenson Road, Longsight Manchester, M13 0YN UK.