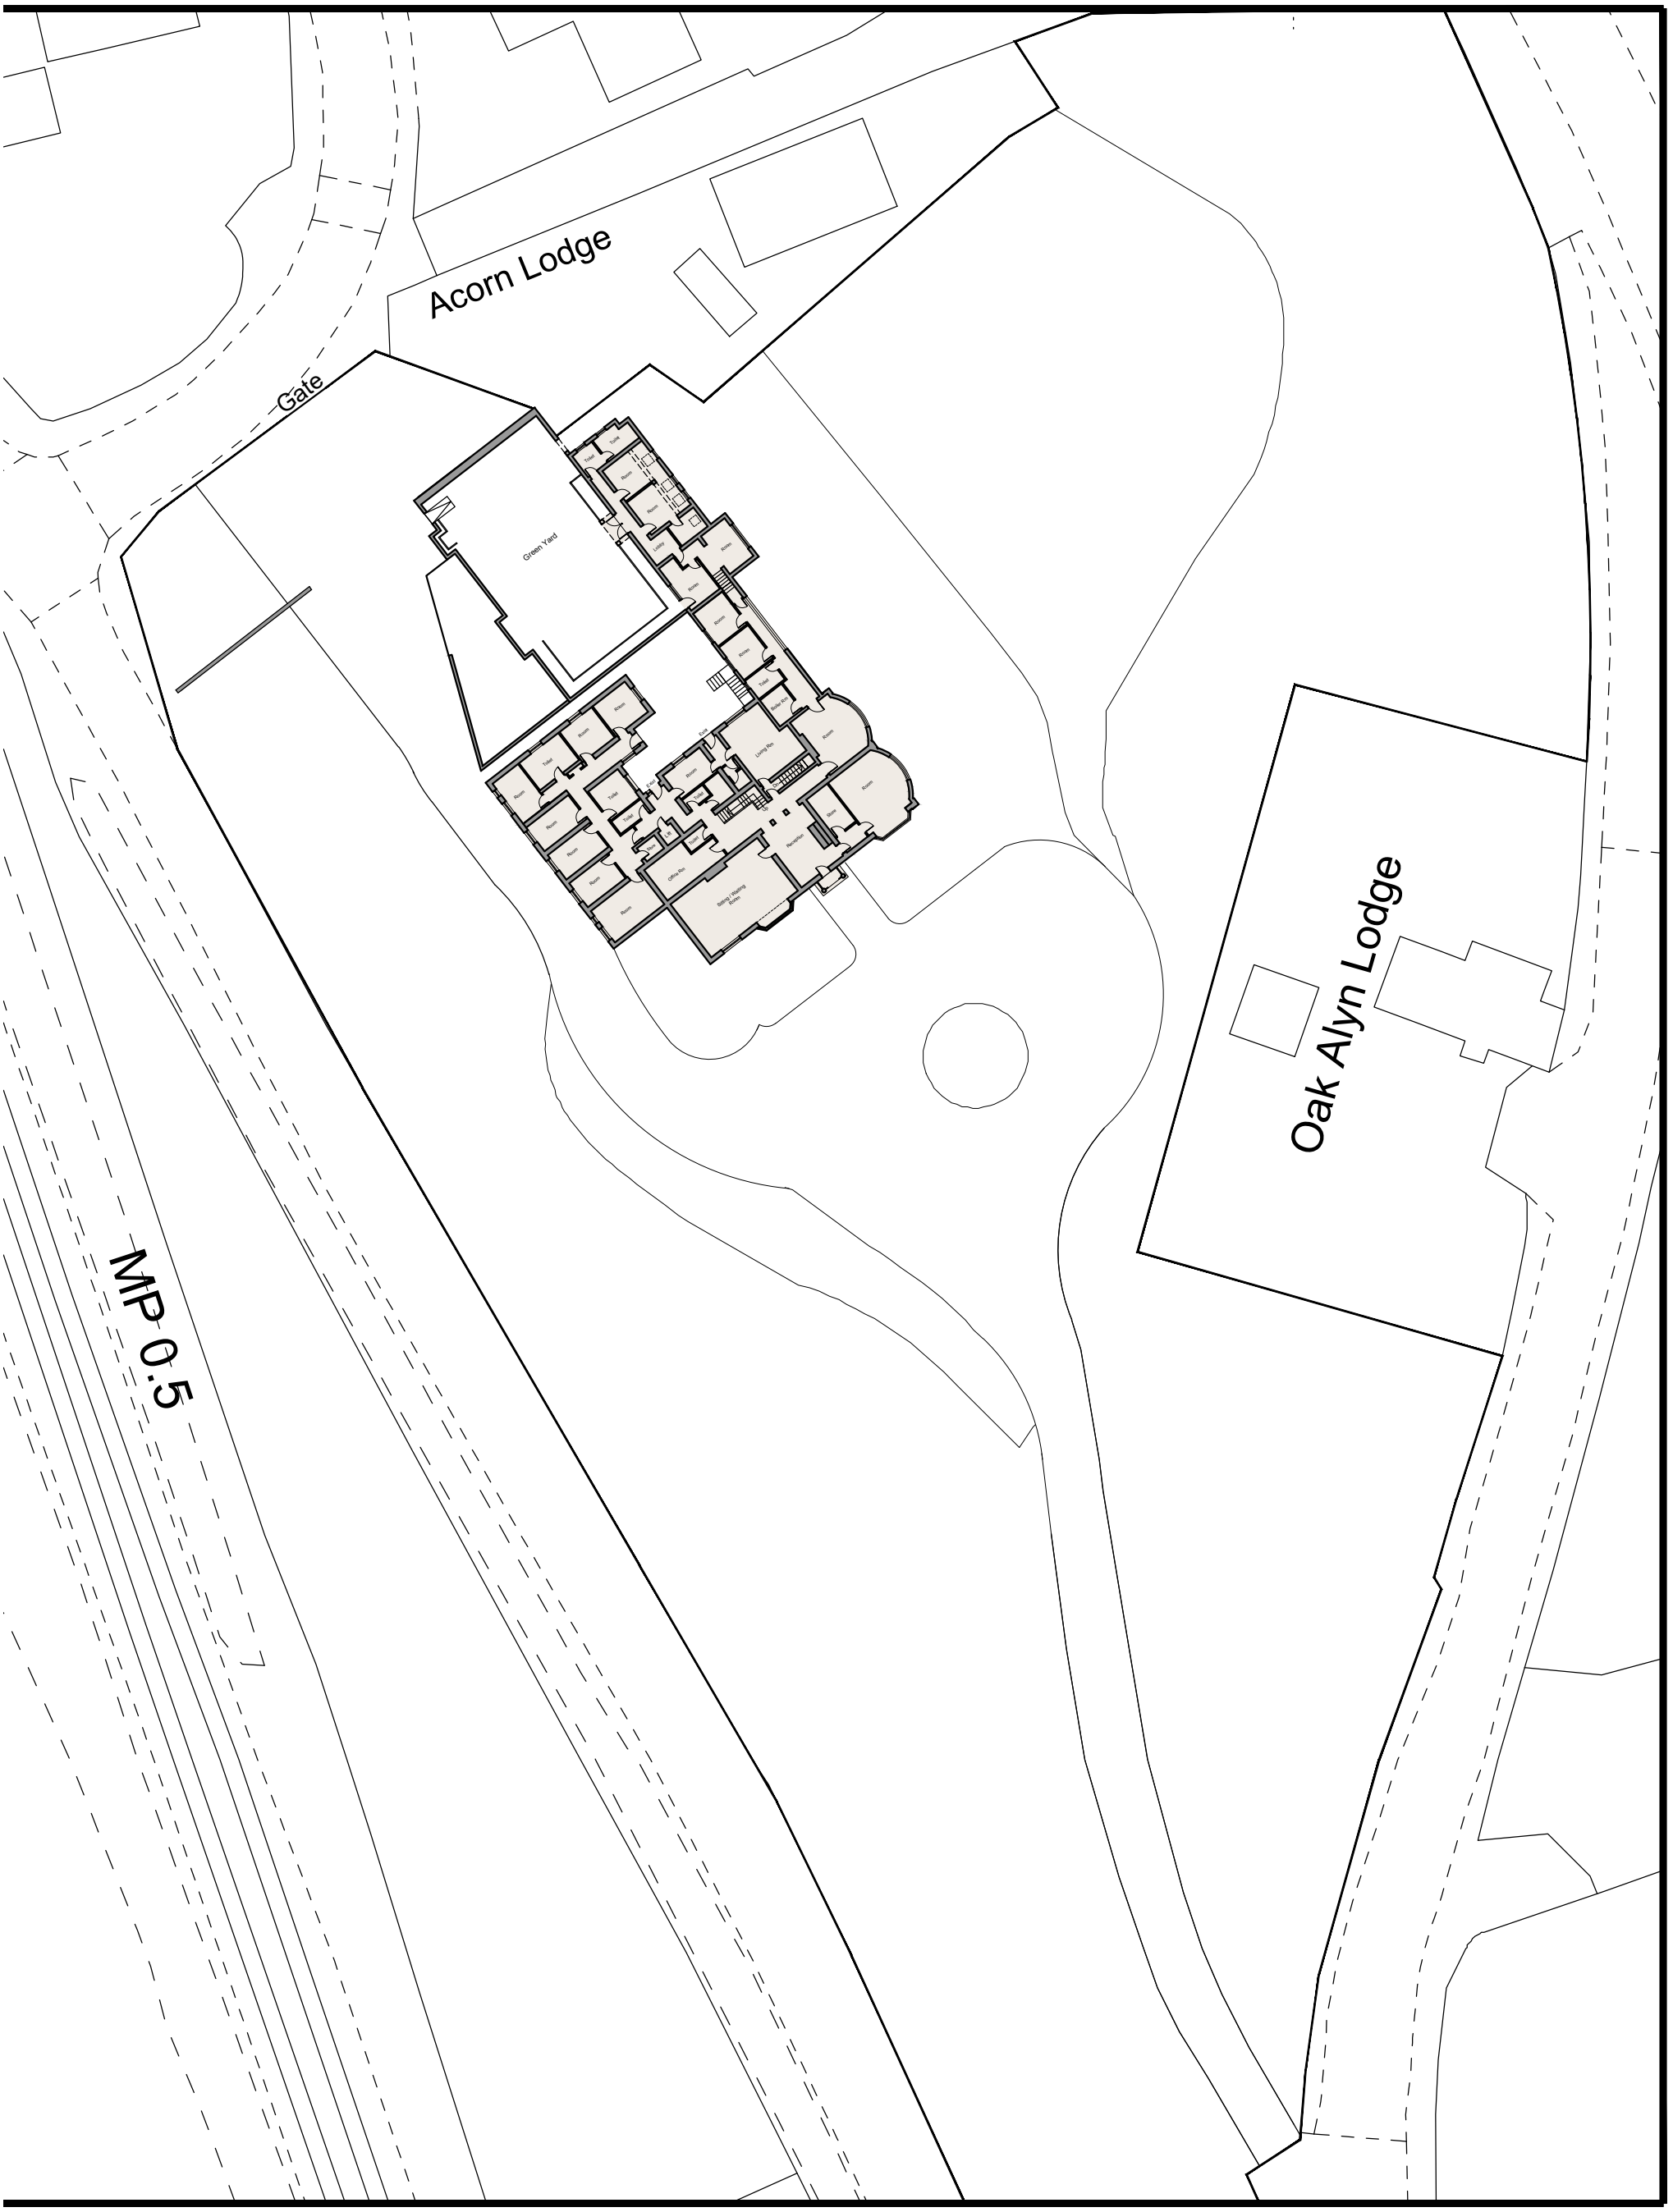


Scale 1:500

0 5m 10m 15m 20m

PROJECT : Oak Hall, LL12 9US Wrexham UK	DRAWING TITLE : EXISTING SITE PLAN	Drawing No : A-02	Date : 30-08-2024	AFR STUDIO LIMITED, 173-A Dickenson Road, Longsight, Manchester, M13 0YN UK.
		Drawing Scale : 1:500@A3	Checked By: Amjad Tahir	