

FOR PLANNING ONLY

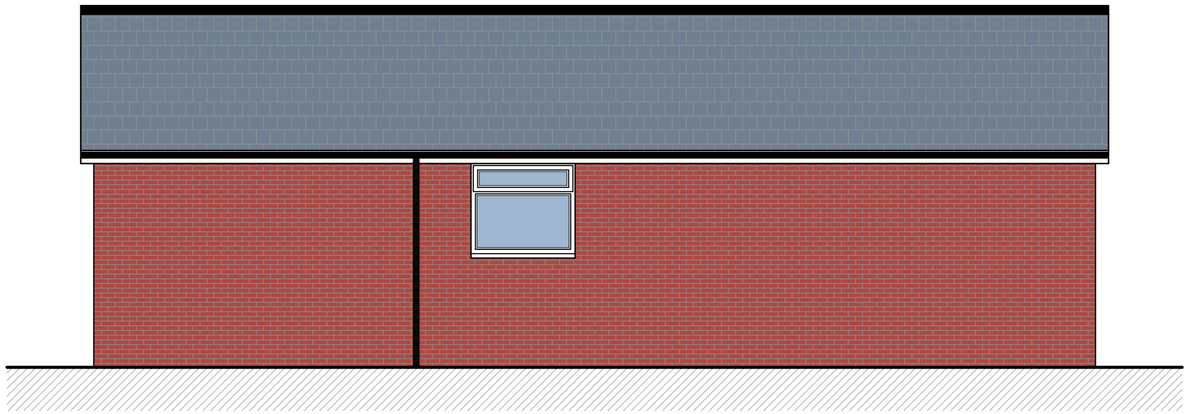

EXISTING REAR ELEVATION

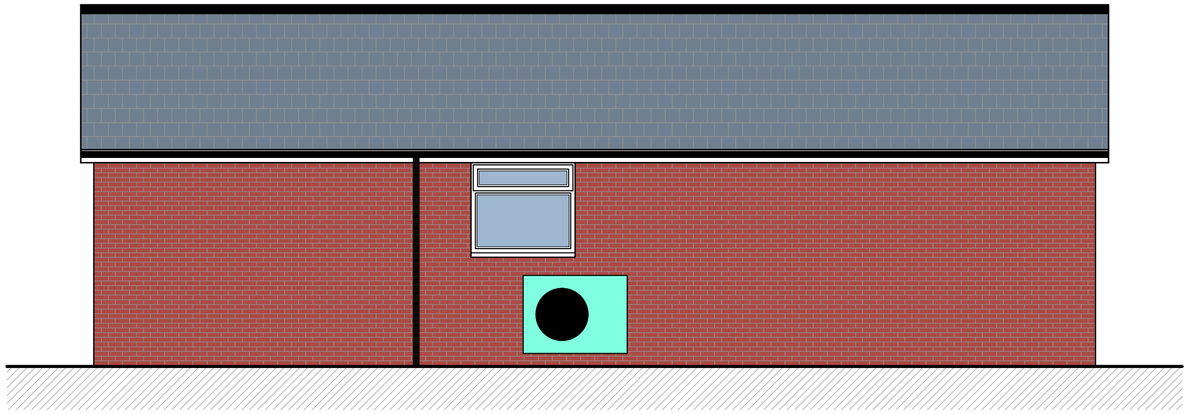

PROPOSED REAR ELEVATION

Scale 1:50

0 1 2 3 4 5

A: Unit 4
Galeri
Doc Fictoria
Caernarfon
Gwynedd

E: info@bds-gwynedd.co.uk

T: 01248 295 093

BDS GWYNEDD

© This drawing is the property of BDS Gwynedd and must not be copied in whole or in part without their written permission. All discrepancies and errors or omissions must be reported to BDS Gwynedd prior to works commencing. This drawing must not be scaled.

Address: **ASHP**
17 Ceiriog Close, Chirk, Wrexham

Title: Existing and Proposed Elevations

Drawn:	Checked:	Date:	
HGJ	-	06.12.25	
Scale:	**Job:**	**Drawing No:**	**Rev:**
1:50@A2	12837	AL.02.01	-