

South Elevation Existing

Existing Earth Bank Wall with concrete Floor
1:100

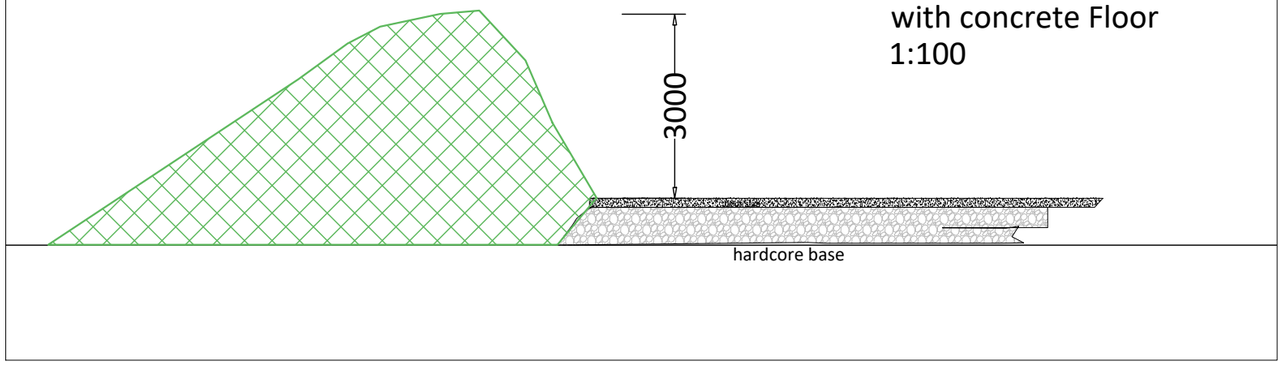


South Elevation West Wall


Proposed Panel Wall
1:100

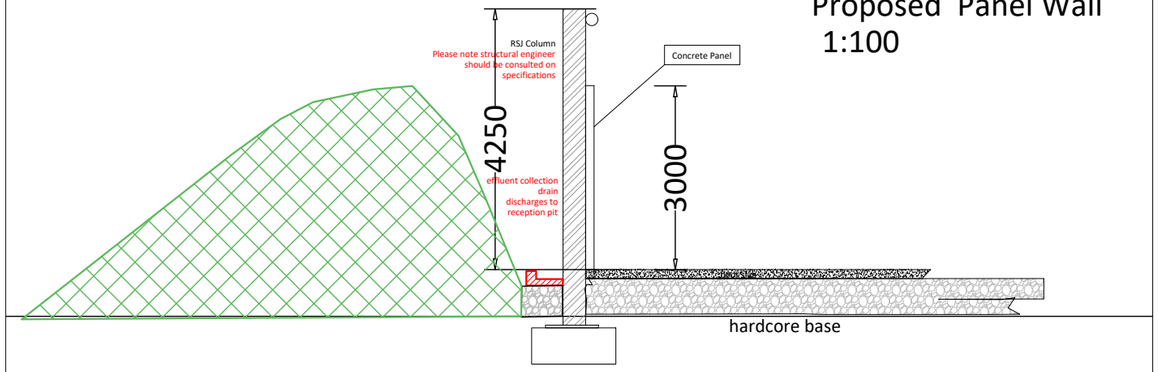

PROPOSED SILAGE CLAMP WALL (West Elevation) 1:200

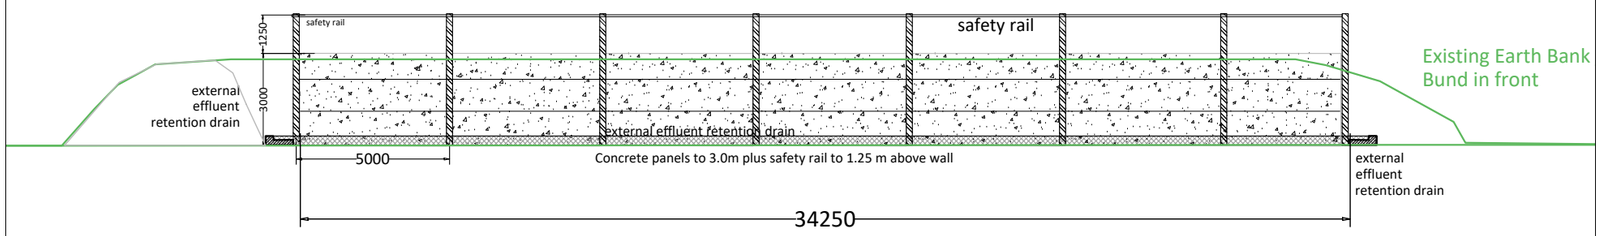

PROPOSED SILAGE CLAMP WALL (South Elevation) 1:200

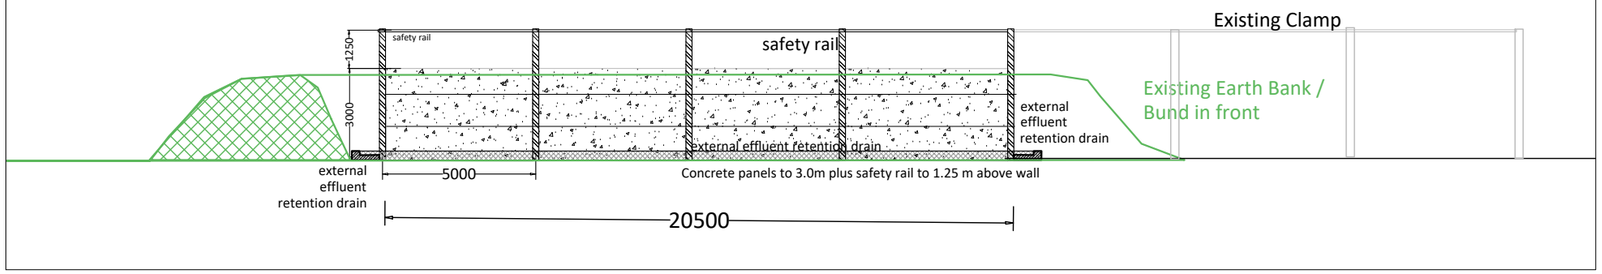

COPYRIGHT
This drawing is protected by Copyright and is the property of AGRICONSULTING LTD

Copying or any form of reproduction is not permitted without express & written permission from P&L AgriConsulting Ltd

Will Phillips
P&L AgriConsulting Ltd
Fields Farm
Alkington
Whitchurch SY13 3NH
07939 44838
w.phillips@pl-agriconsulting.co.uk

Proposals for -
New silage clamp walls
Replace Barn & Cover feed area
Extend Youngstock Building

5th December 2025

Scale 1: 200 on a3

Drawing 7

SILAGE WALL ELEVATIONS

Mr J Thomas
Avenue Farm
Bettisfield
Whitchurch
SY13 2LA

P&L AgriConsulting