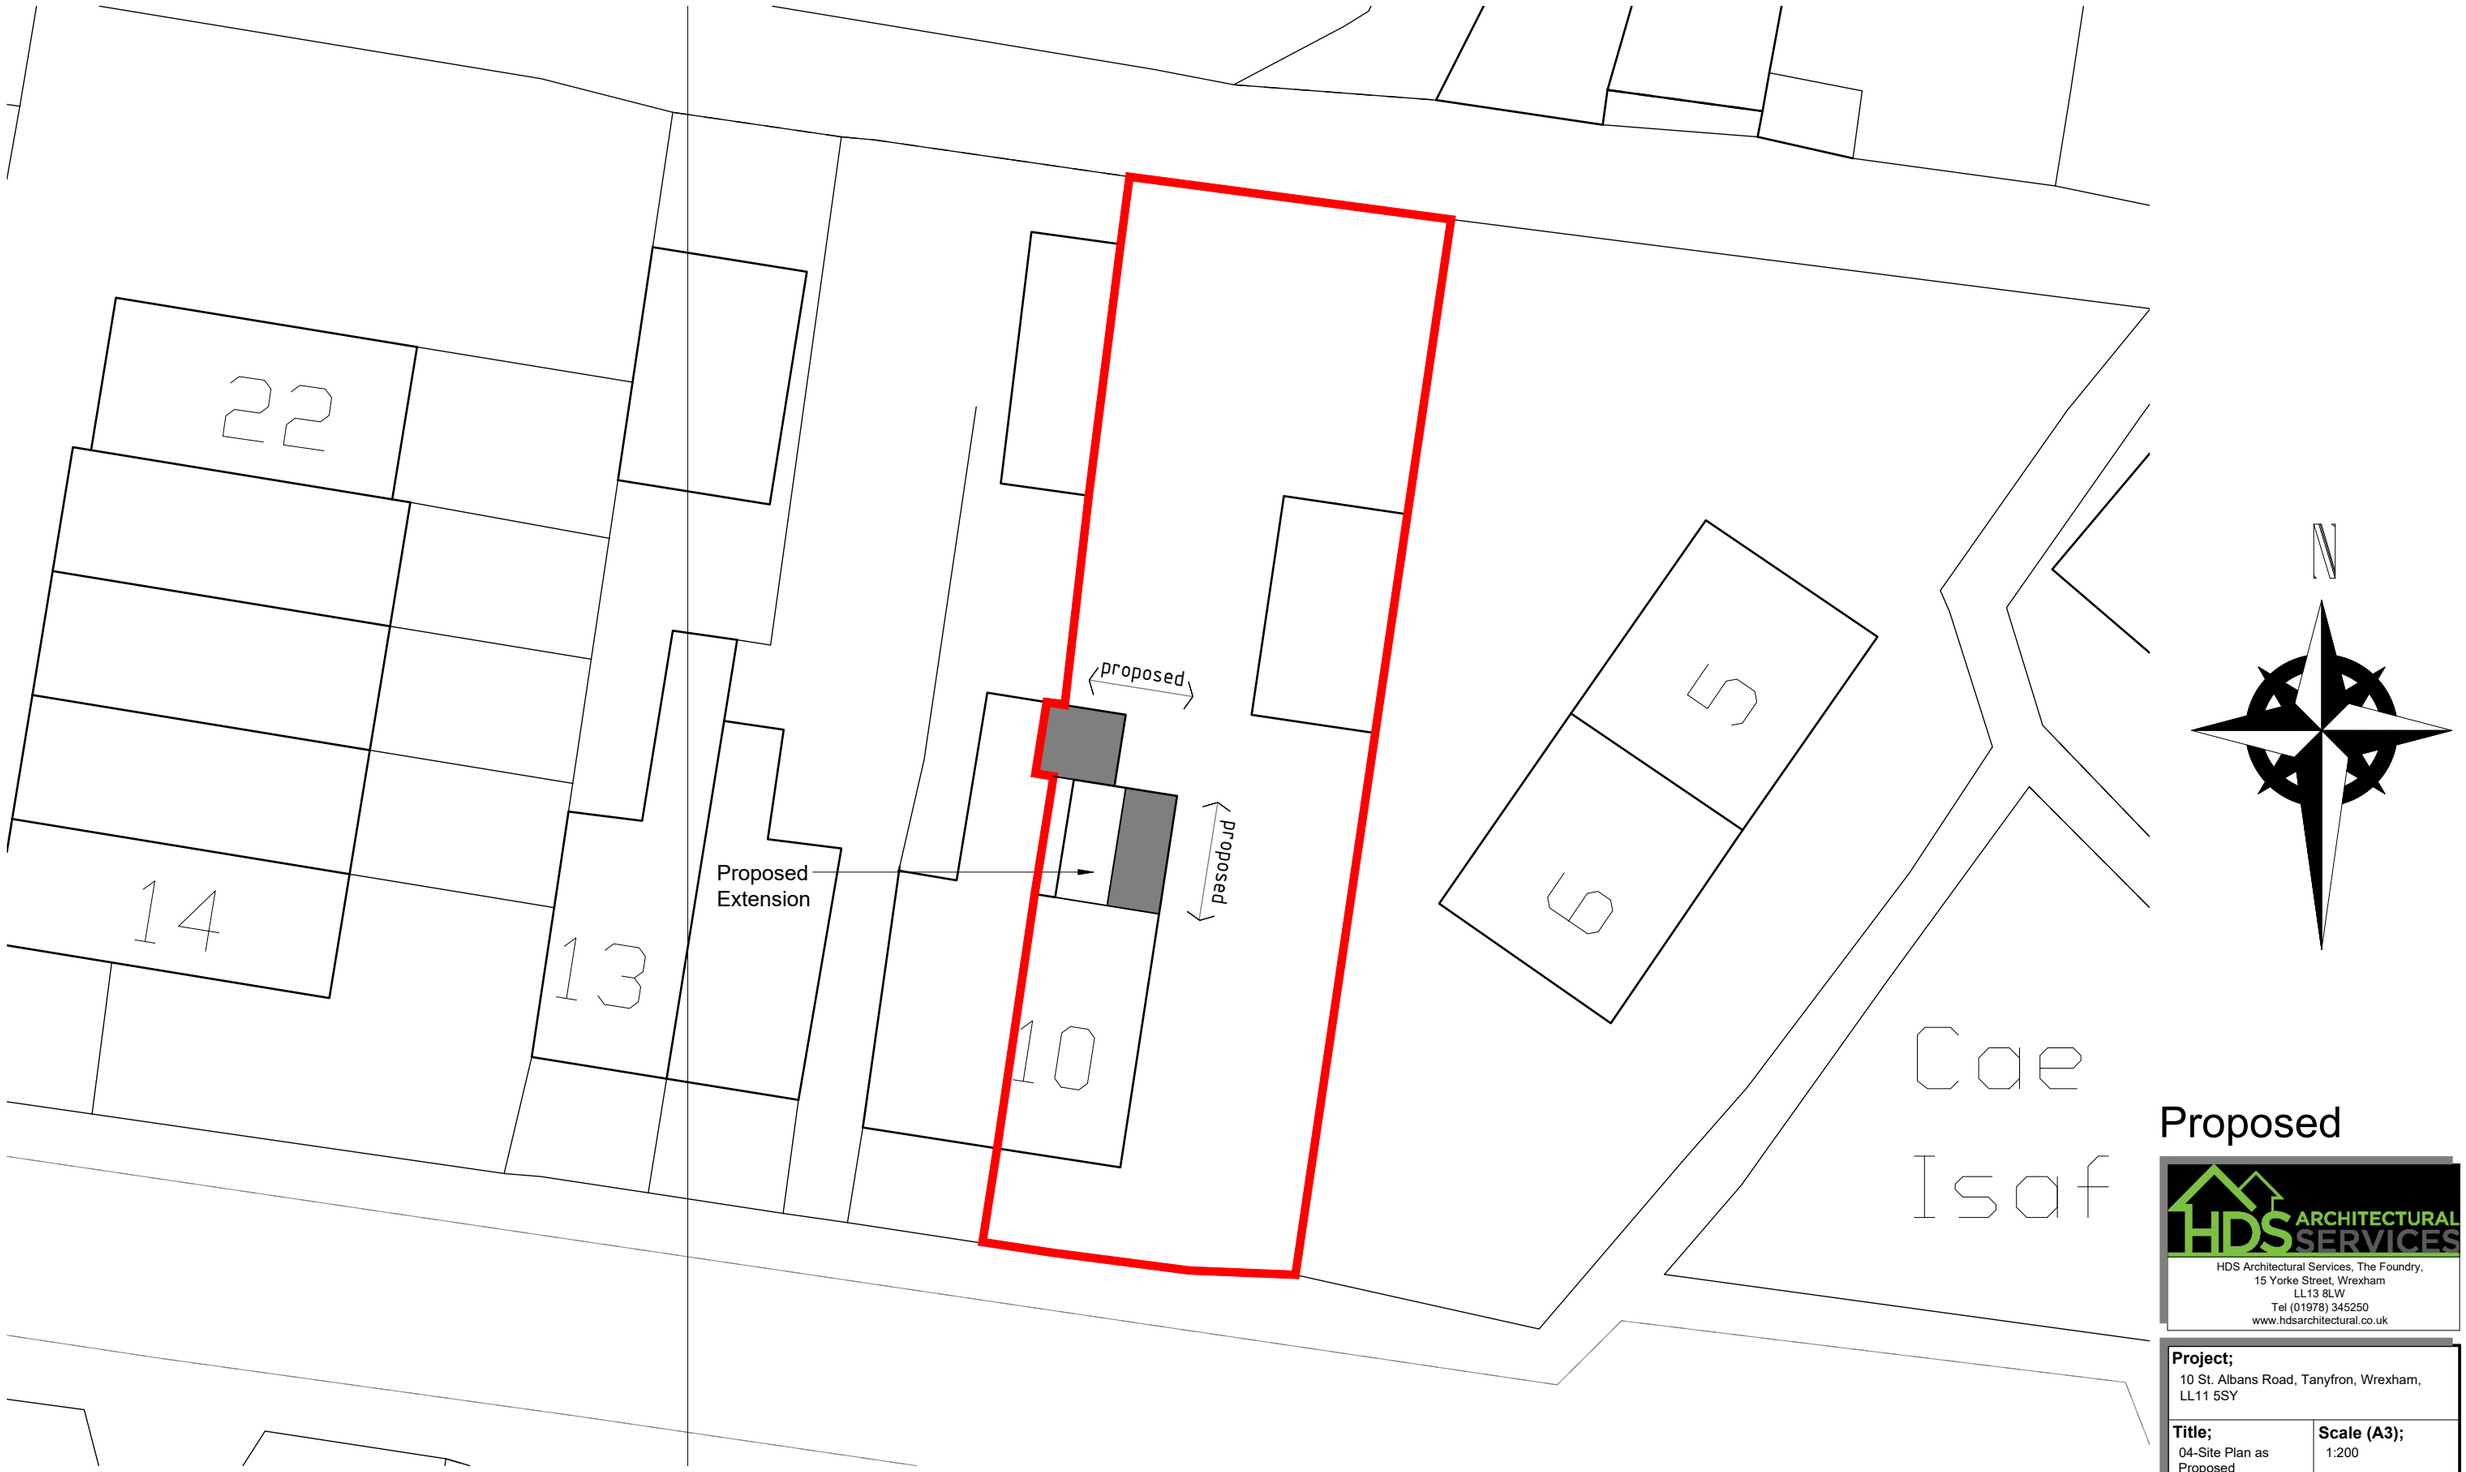



Proposed Site plan 1:200

©Crown Copyright and database rights 2023 OS 100047474

# Proposed

HDS ARCHITECTURAL SERVICES
HDS Architectural Services, The Foundry,
15 Yorke Street, Wrexham
LL13 8LW
Tel (01978) 345250
www.hdsarchitectural.co.uk

**Project;**
10 St. Albans Road, Tanyfron, Wrexham, LL11 5SY

| **Title;** | **Scale (A3);** |
|---|---|
| 04-Site Plan as Proposed | 1:200 |
| **Dwg No;** | **Date;** |
| SA/PD/08 | 15.12.25 |

**Revision;**