


Proposed Street Scene Elevation Z-Z 1:200

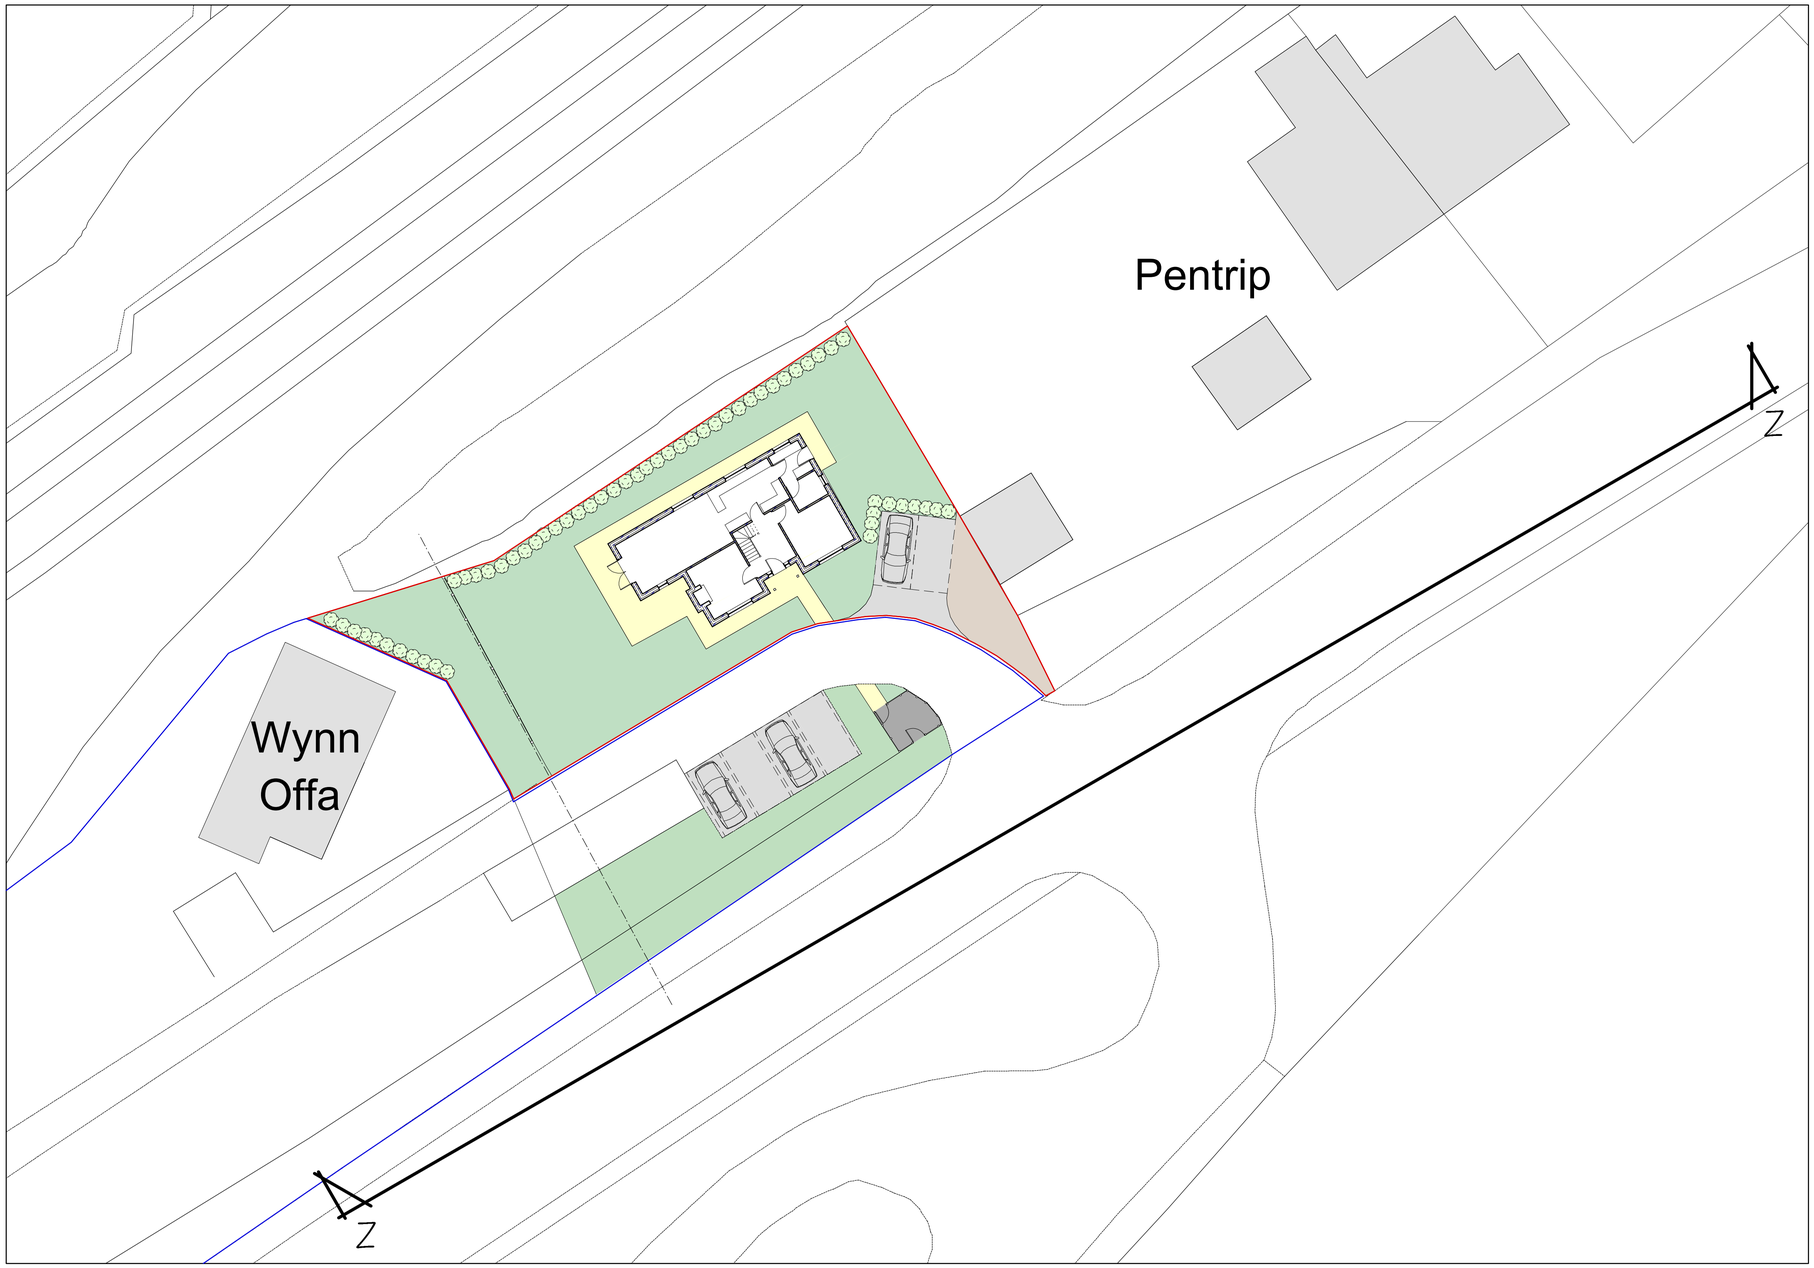

Site Plan 1:200

Rev	Date	Detail	Initial

Project:
Proposed New Dwelling at
Wynn Offa,
Wynnstay Yard,
Ruabon, LL14 6DP

Title: Street Scene Elevation

Scale: (A1) 1:200

Drawn By: L. Fowles

Date: December 2025

Drawing No: D157/005

Sheet: 1 of 1

blueprint
architectural services

partner LABC

Office 3K4,
Redwither Business Tower,
Wrexham. LL13 9XT
Tel: 01978 356500
www.blueprintarchitectural.com
© copyright all rights reserved