
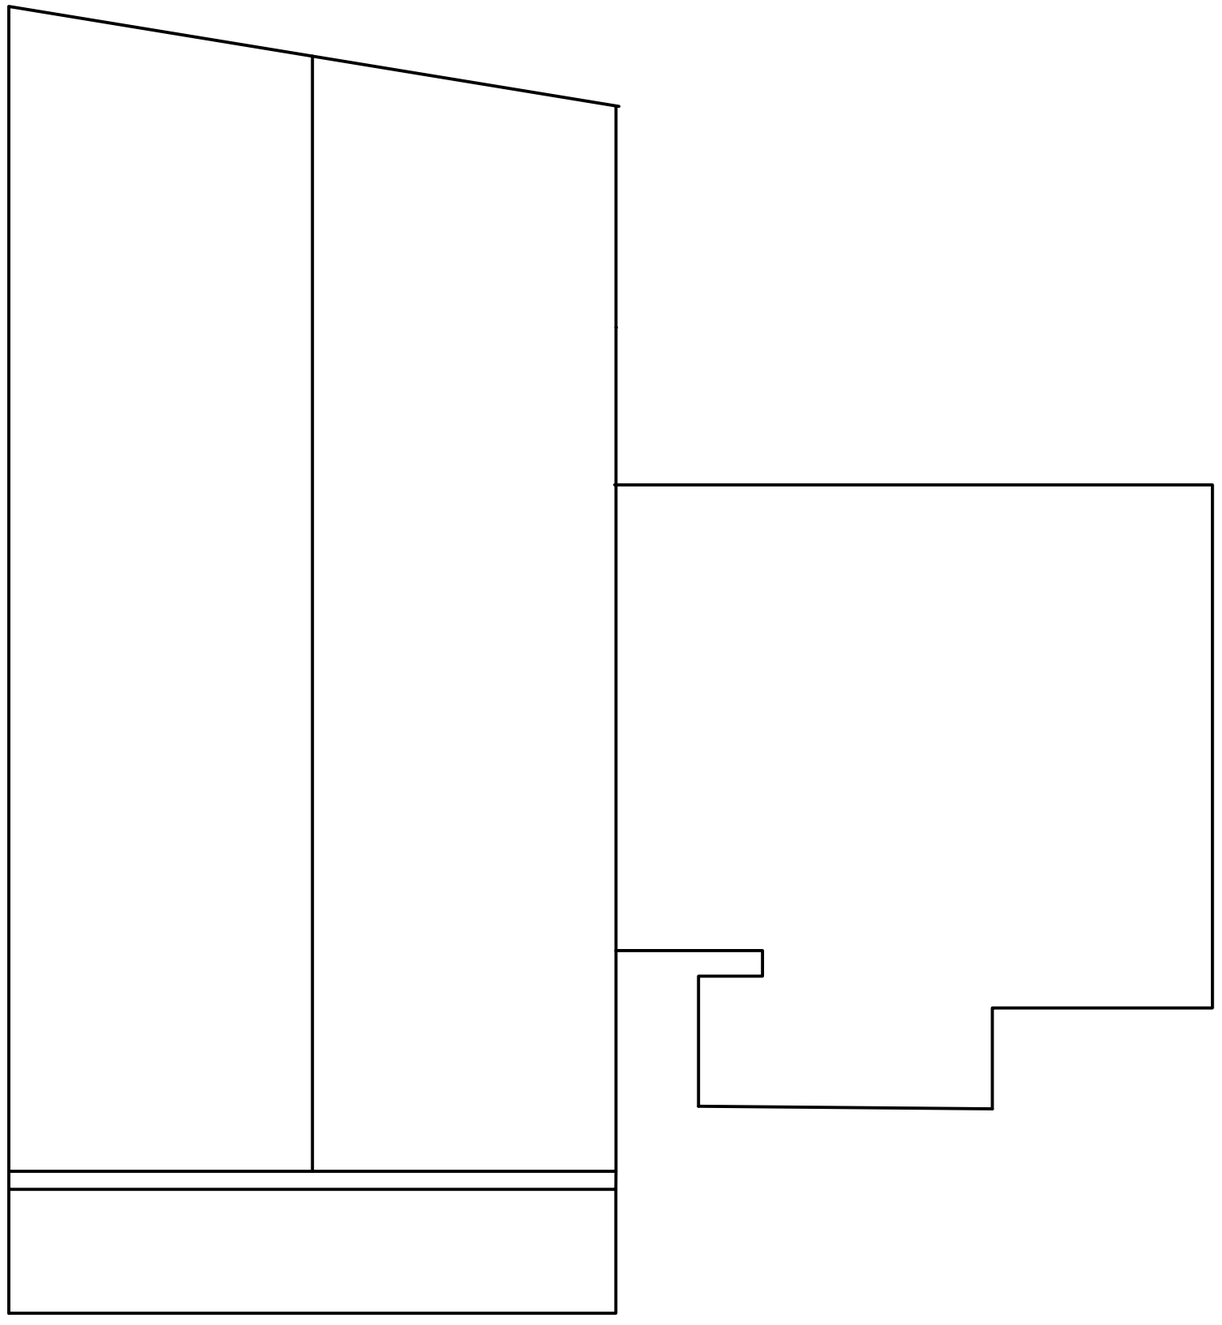


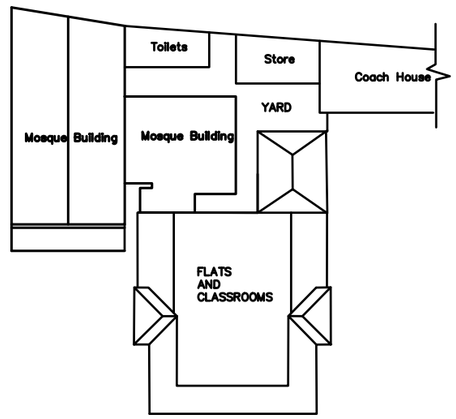

General Notes

No.	Revision/Issue	Date

Firm Name and Address

YnNi Teg
17 Bute Street
Cardiff,CF105EP

Drawing Name

Existing and Proposed
Roof Plan
Wrexham Mosque

Drawn By	Drawing Number
W. Tadrak	D14-03a
Date: 10.12.2025	
Scale: 1:100 on A1	