
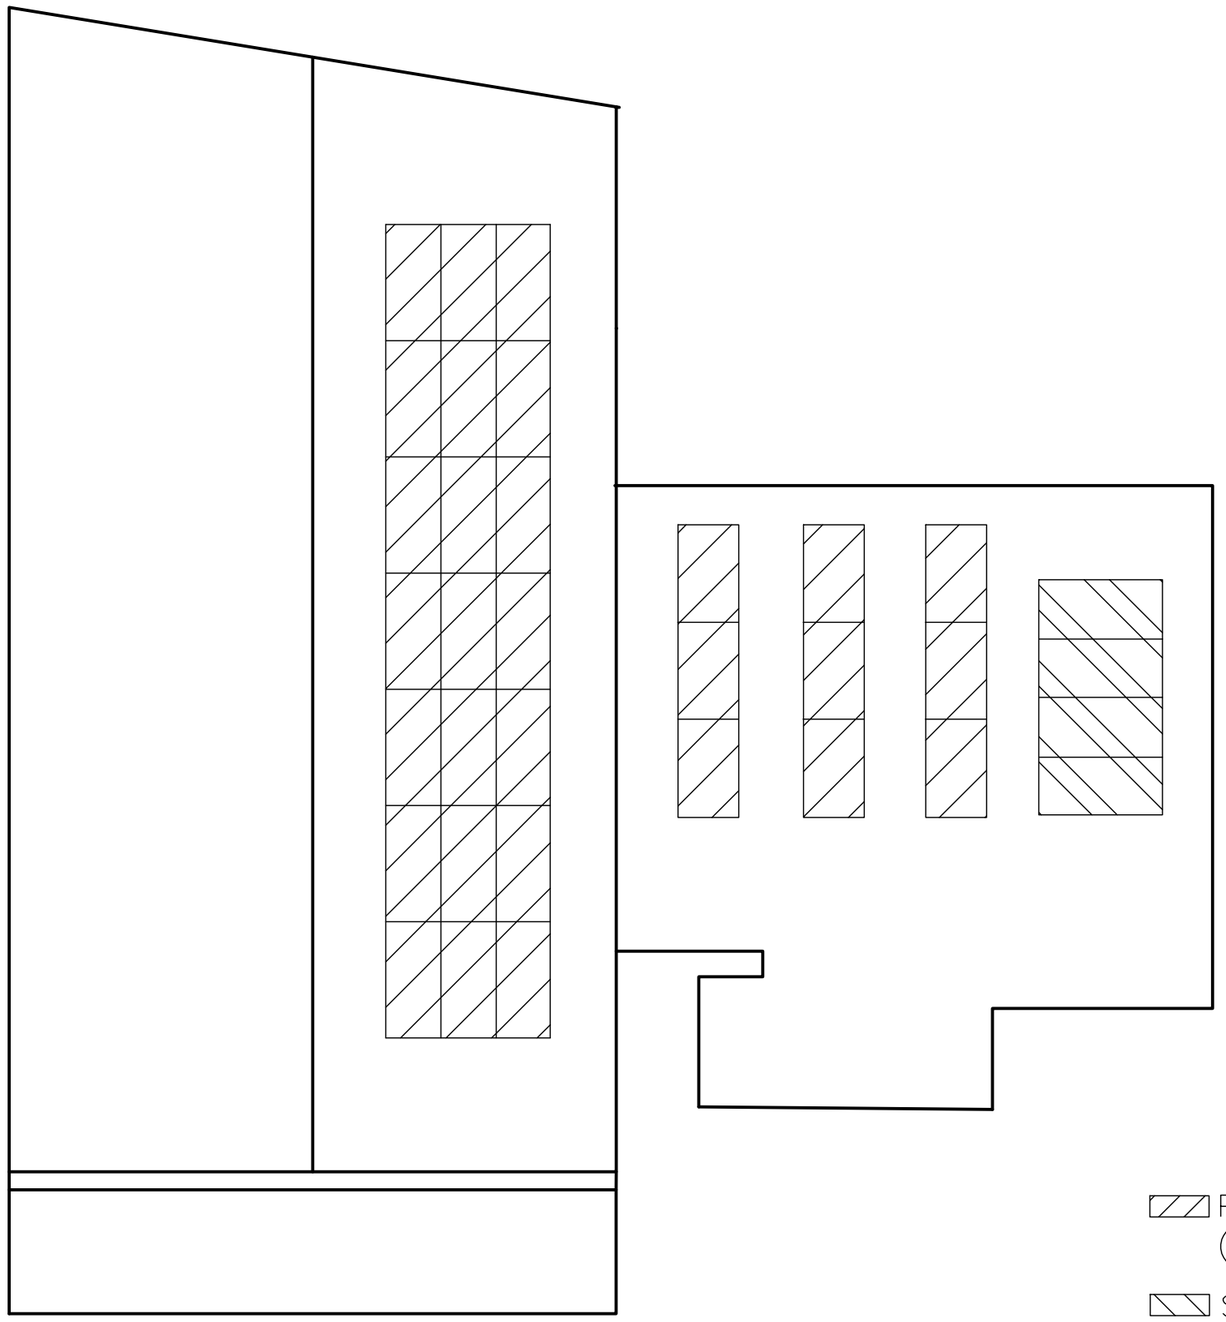


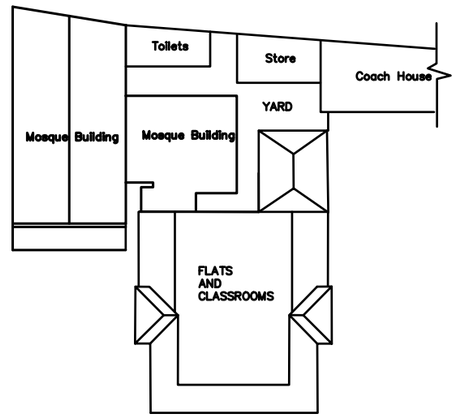

PV Panels
(indicative layout)

Solar Thermal Collectors
(indicative layout)

General Notes

No.	Revision/Issue	Date

Firm Name and Address

YnNi Teg
17 Bute Street
Cardiff,CF105EP

Drawing Name

Proposed
Roof Plan
Wrexham Mosque

Drawn By: W. Tadrak
Date: 10.12.2025
Scale: 1:100 on A3
Drawing Number: D14-03b