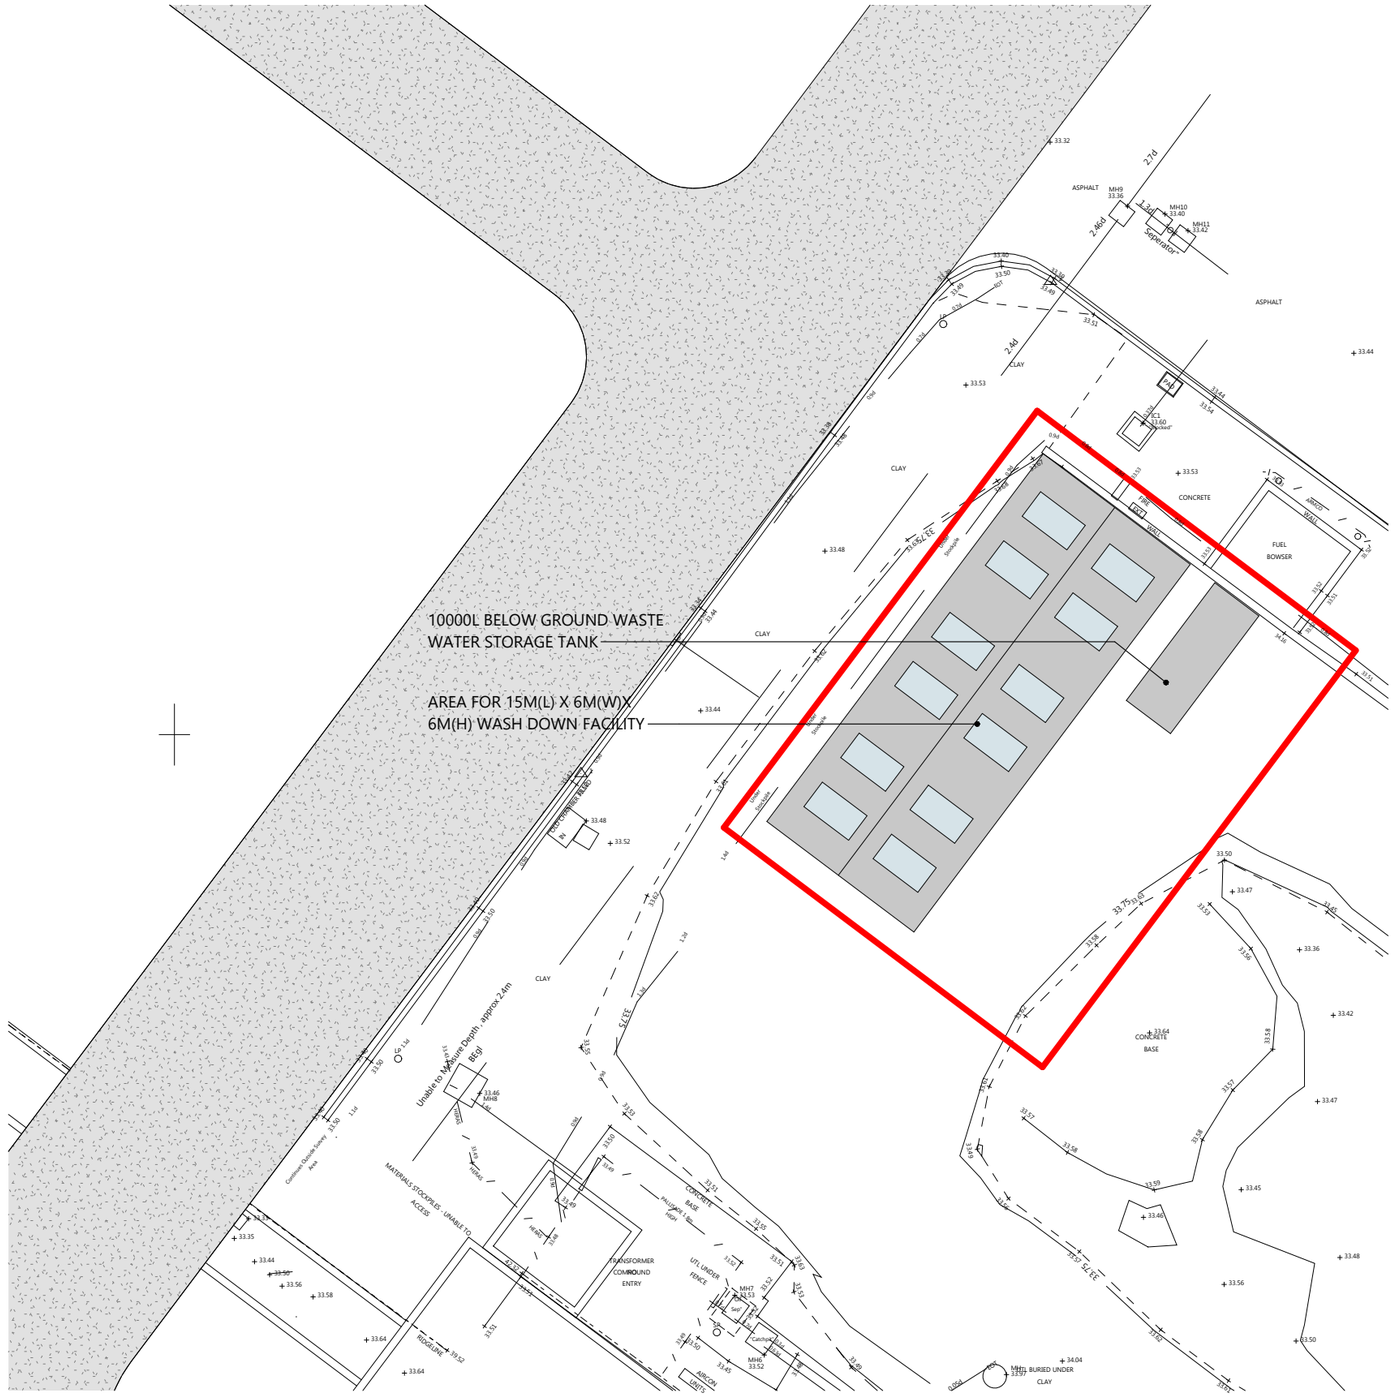


PROPOSED SITE PLAN

SCALE: 1 : 200

PRINTED:		11/12/2025 16:35:01		
REV:	DESCRIPTION:	DATE:	BY:	CHK:
P1	INITIAL ISSUE	19/11/2025	GJ	SS
P2	CLIENT COMMENTS	27/11/2025	GJ	SS
P3	CLIENT COMMENTS	04/11/2025	GJ	SS
P4	CLIENT COMMENTS	11/12/2025	GJ	SS

N

0 2 4 6 8 m

1:200 @ A3

saer architects

www.saer.wales | 01492 472478 | studio@saer.wales

THIS DRAWING IS COPYRIGHT OF SAER ARCHITECTS LIMITED. CHECK ALL DIMENSIONS ON SITE. DISCREPANCIES TO BE NOTIFIED TO ARCHITECT. ELEMENTS OF STRUCTURE SHOWN ARE INDICATIVE AND FOR GUIDANCE. FINAL DESIGN TO STRUCTURAL ENGINEERS DETAILS AND SPECIFICATION.

PROJECT:
PRYSMIAN WASHDOWN BAY, WREXHAM

CLIENT:
PRYSMIAN

DRAWING TITLE:
PROPOSED SITE PLAN

PURPOSE OF ISSUE:	STATUS:
PLANNING	S3
DRAWING No:	PROJECT No:
PWB-SAL-01-ZZ-DR-A-0003	P1420
SCALE:	REVISION:
1 : 200@A3	P4