
Ashgrove Care Home, Chester Road, Gesford, Clwyd, Wrexham. LL12 8PP

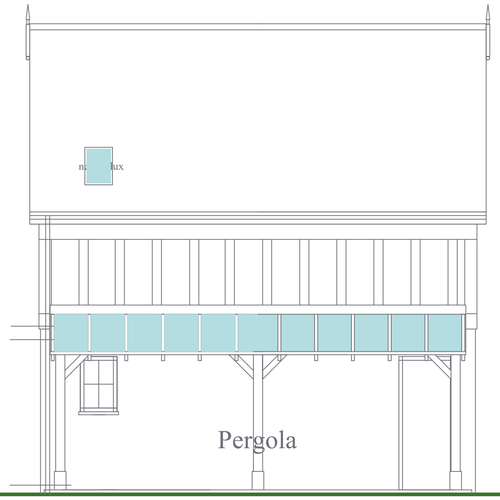


Front Elevation 1:50




Side Elevation 1:50




Rear Elevation 1:50

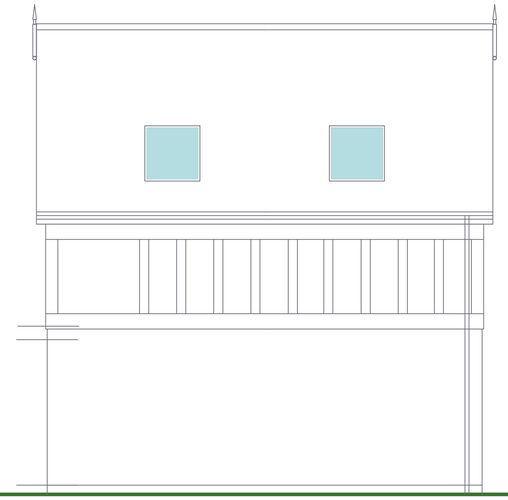


Side Elevation 1:50

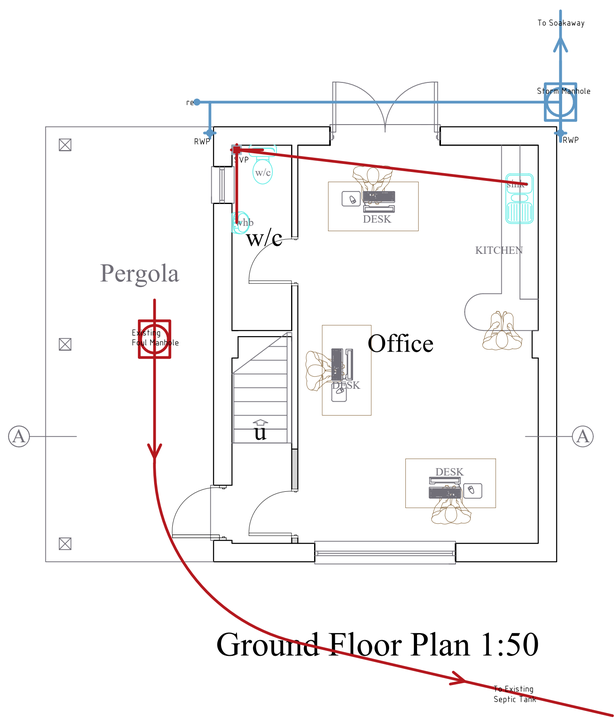

Ground Floor Plan 1:50

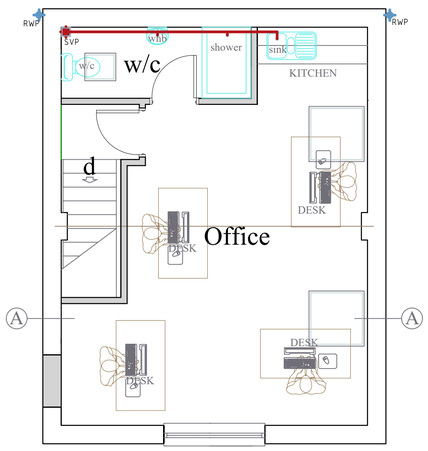

First Floor Plan 1:50

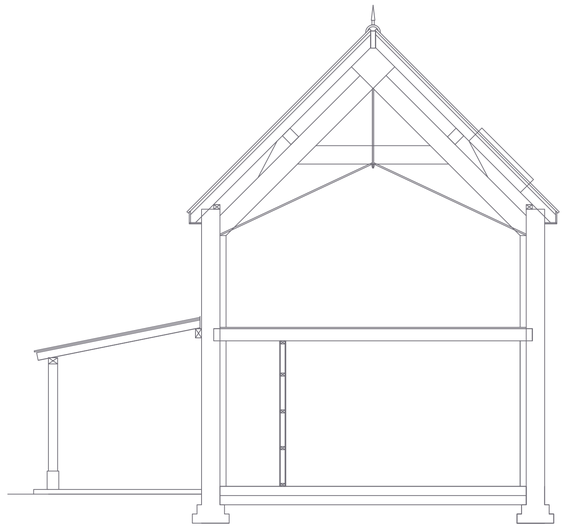

Section A-A 1:50



SCALE BAR 1:50

TITLE:
Proposed Plans & Elevations
Ashgrove Care Home
Chester Road
Gresford
Wrexham LL12 8PP

DRAWING NO. ACH/13

REV: b

DATE: December 2025

SCALE: 1:50

NCR ARCHITECTURAL DESIGN & TOWN PLANNING

1st & 2nd Floor
34 Lower High Street
Stourbridge
West Midlands
DY8 1TA

Mob : 07956 805316 neilranford@btinternet.com