



Site Plan 1:500

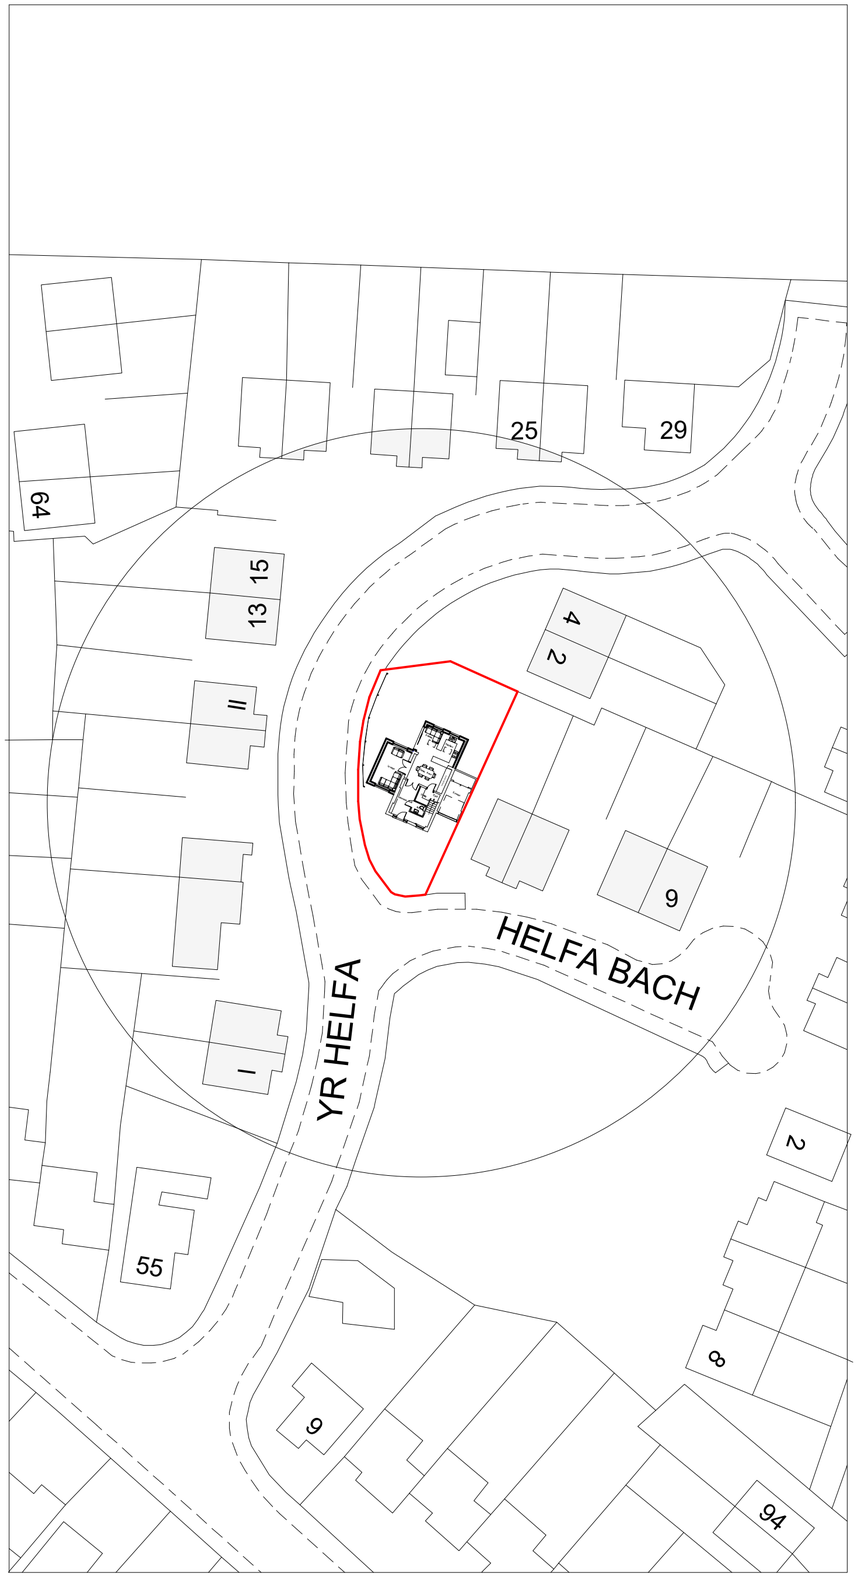

Location Plan 1:1250

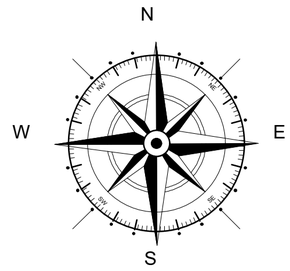

Key

Surrounding Buildings

Application Site

Land owned by applicant

Rev	Date	Detail	Initial

Project:
Proposed alterarions at, 1 Helfa Bach, Lodgevale Park, Chirk, Wrexham LL14 5EQ

Title:
Proposed: Site & Location Plan

Scale: (A2)
1:500 & 1:1250

Drawn By:
A.Whitby

Date:
Dec 2025

Drawing No:
H184/005

Sheet:
1 of 1

blueprint
architectural services

partner LABC

Office 3K4,
Redwither Business Tower,
Wrexham. LL13 9XT
Tel: 01978 356500
www.blueprintarchitectural.com

© copyright all rights reserved