



Site Plan 1:500

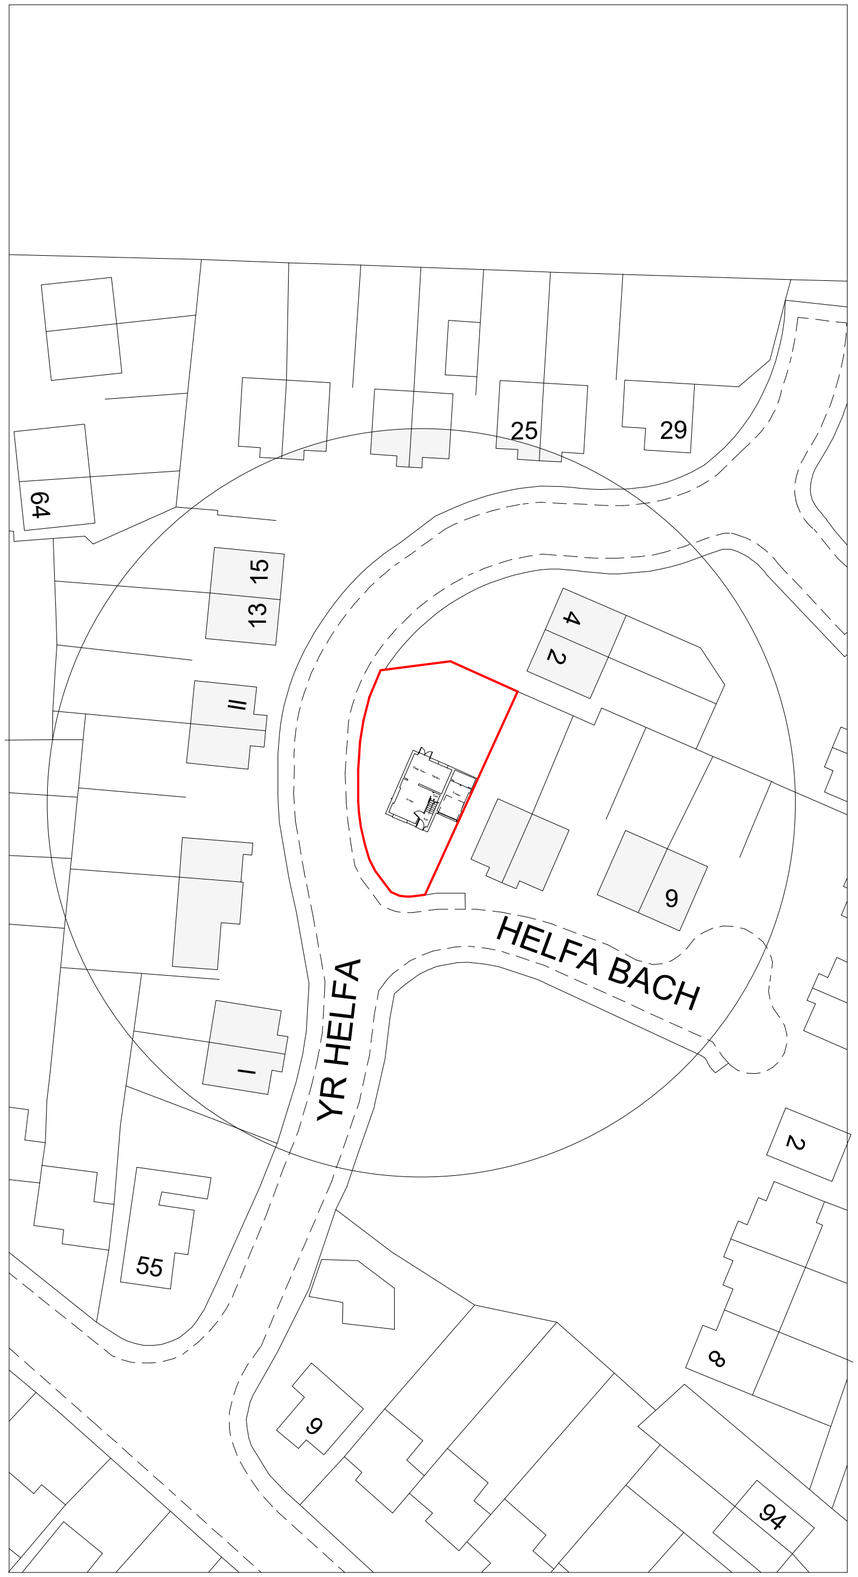

Location Plan 1:1250

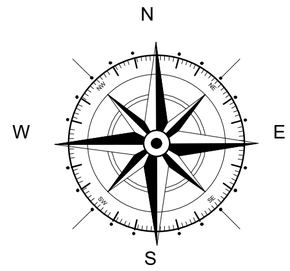

Key

Surrounding Buildings

Application Site

Land owned by applicant

Rev	Date	Detail	Initial

Project:
Proposed alterarions at, 1 Helfa Bach, Lodgevale Park, Chirk, Wrexham LL14 5EQ

Title: Existing:Site & Location Plan

Scale: (A2) 1:500 & 1:1250

Drawn By: A.Whitby

Date: Dec 2025

Drawing No: H184/004

Sheet: 1 of 1

blueprint architectural services

partner LABC

Office 3K4,
Redwither Business Tower,
Wrexham. LL13 9XT
Tel: 01978 356500
www.blueprintarchitectural.com

© copyright all rights reserved