
This drawing is the property of CB ARCHITECTURAL DESIGN. Copyright is reserved by them and the drawing issued on the condition that it is not copied, reproduced, retained or disclosed to any unauthorised person either wholly or in part without the written consent of CB ARCHITECTURAL DESIGN.


1. All dimensions to be verified on site prior to any shop works being commenced.
2. Any discrepencies to be reported to the Designer before any work is put in hand.
3. Do not scale from this drawing.
4. This drawing is to be read in conjunction with relevant consultants and specialists drawings.
5. This is a metric drawing.
6. Dimensions indicated thus '**' are site dimensions and are to be adjusted onsite by the Contractor accordingly.

PROPOSED MATERIALS


WALLS: Horizontal CanExel Ced'R-Vue 9" Lapboard cladding, Colour Dark Oak.
ROOF: Charcoal Metrotiles Shingles
WINDOWS: Charcoal Grey uPVC casement
DOORS: Charcoal Grey uPVC
FASCIAS/BARGES/SOFFITS: Horizontal CanExel Ced'R-Vue 9" Lapboard cladding, Colour Ebony.

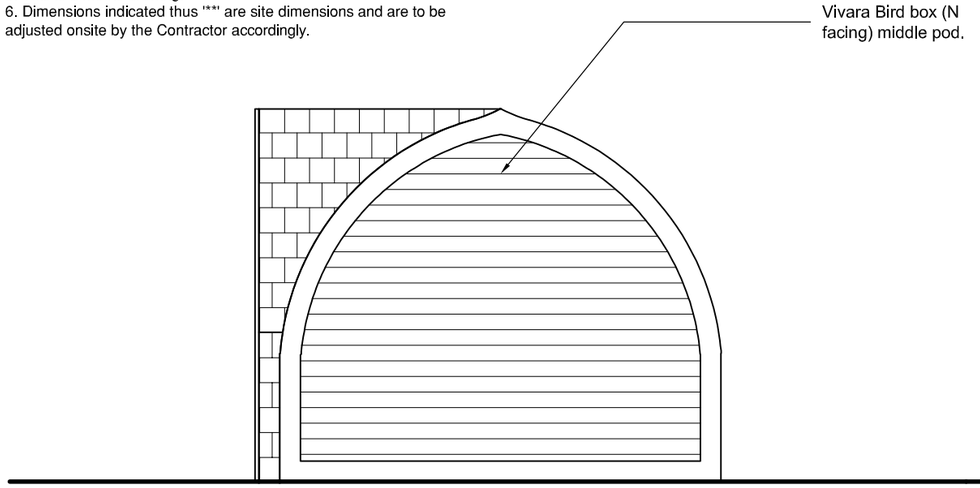


REAR ELEVATION

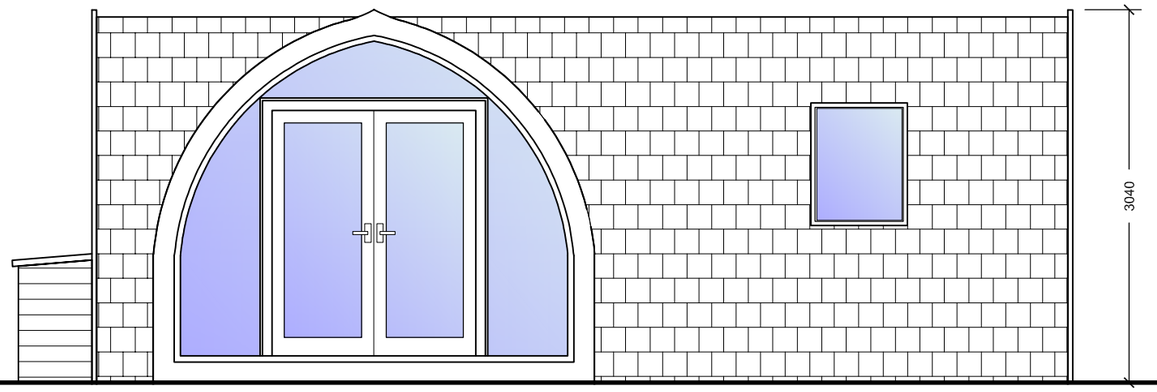

FRONT ELEVATION

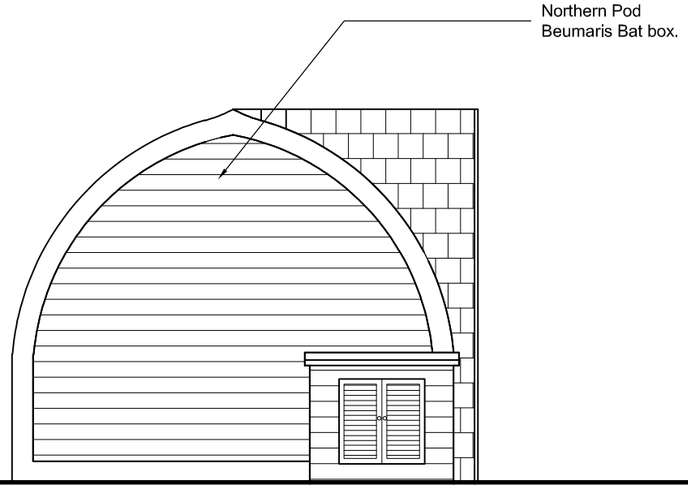

FRONT ELEVATION

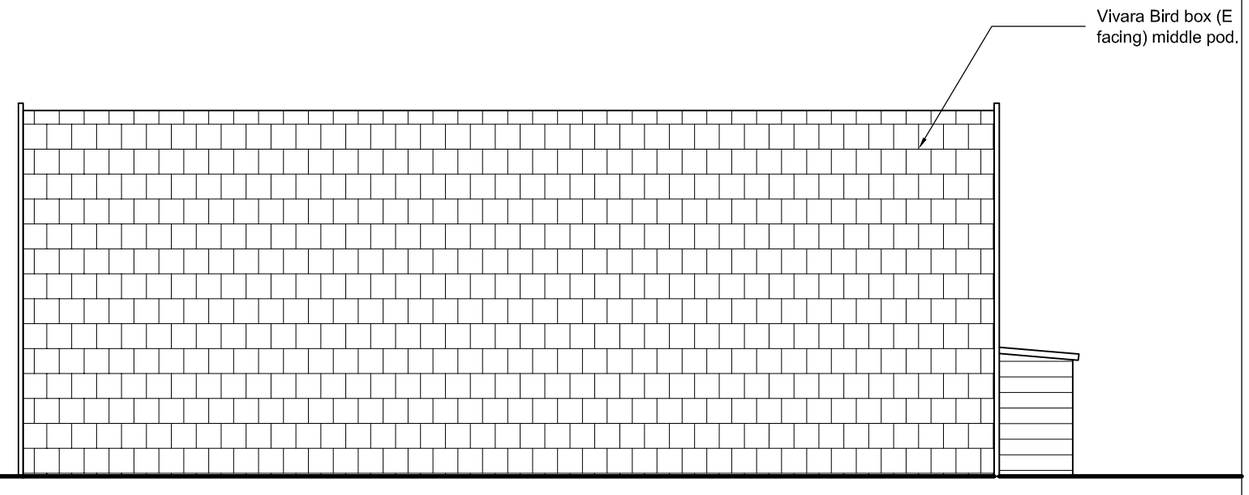

REAR ELEVATION

T: 07833 029535
E: info@cbarchitecturaldesign.co.uk
W: www.cbarchitecturaldesign.co.uk

Architectural Design

Rev:	Date:	Description:	Initial:	Chkd:

Client: DAG FURBS TRUST

Drwg. Title: Elevations AS PROPOSED

Project: Glamping Pods at Land Adj. Park Lane Court Rossett LL12 0BQ

Scale: 1:50 Drawn: C.B. Chkd: C.B. Date: 10/11/25

Drwg. No.: 894/L(2)02 Revision: A

0 10 20 50mm NATURAL SCALE

ORIGINAL DRAWING SIZE 420 x 297 (A3)