
NORTH

Ordnance Survey©
Ukmapcentre.com

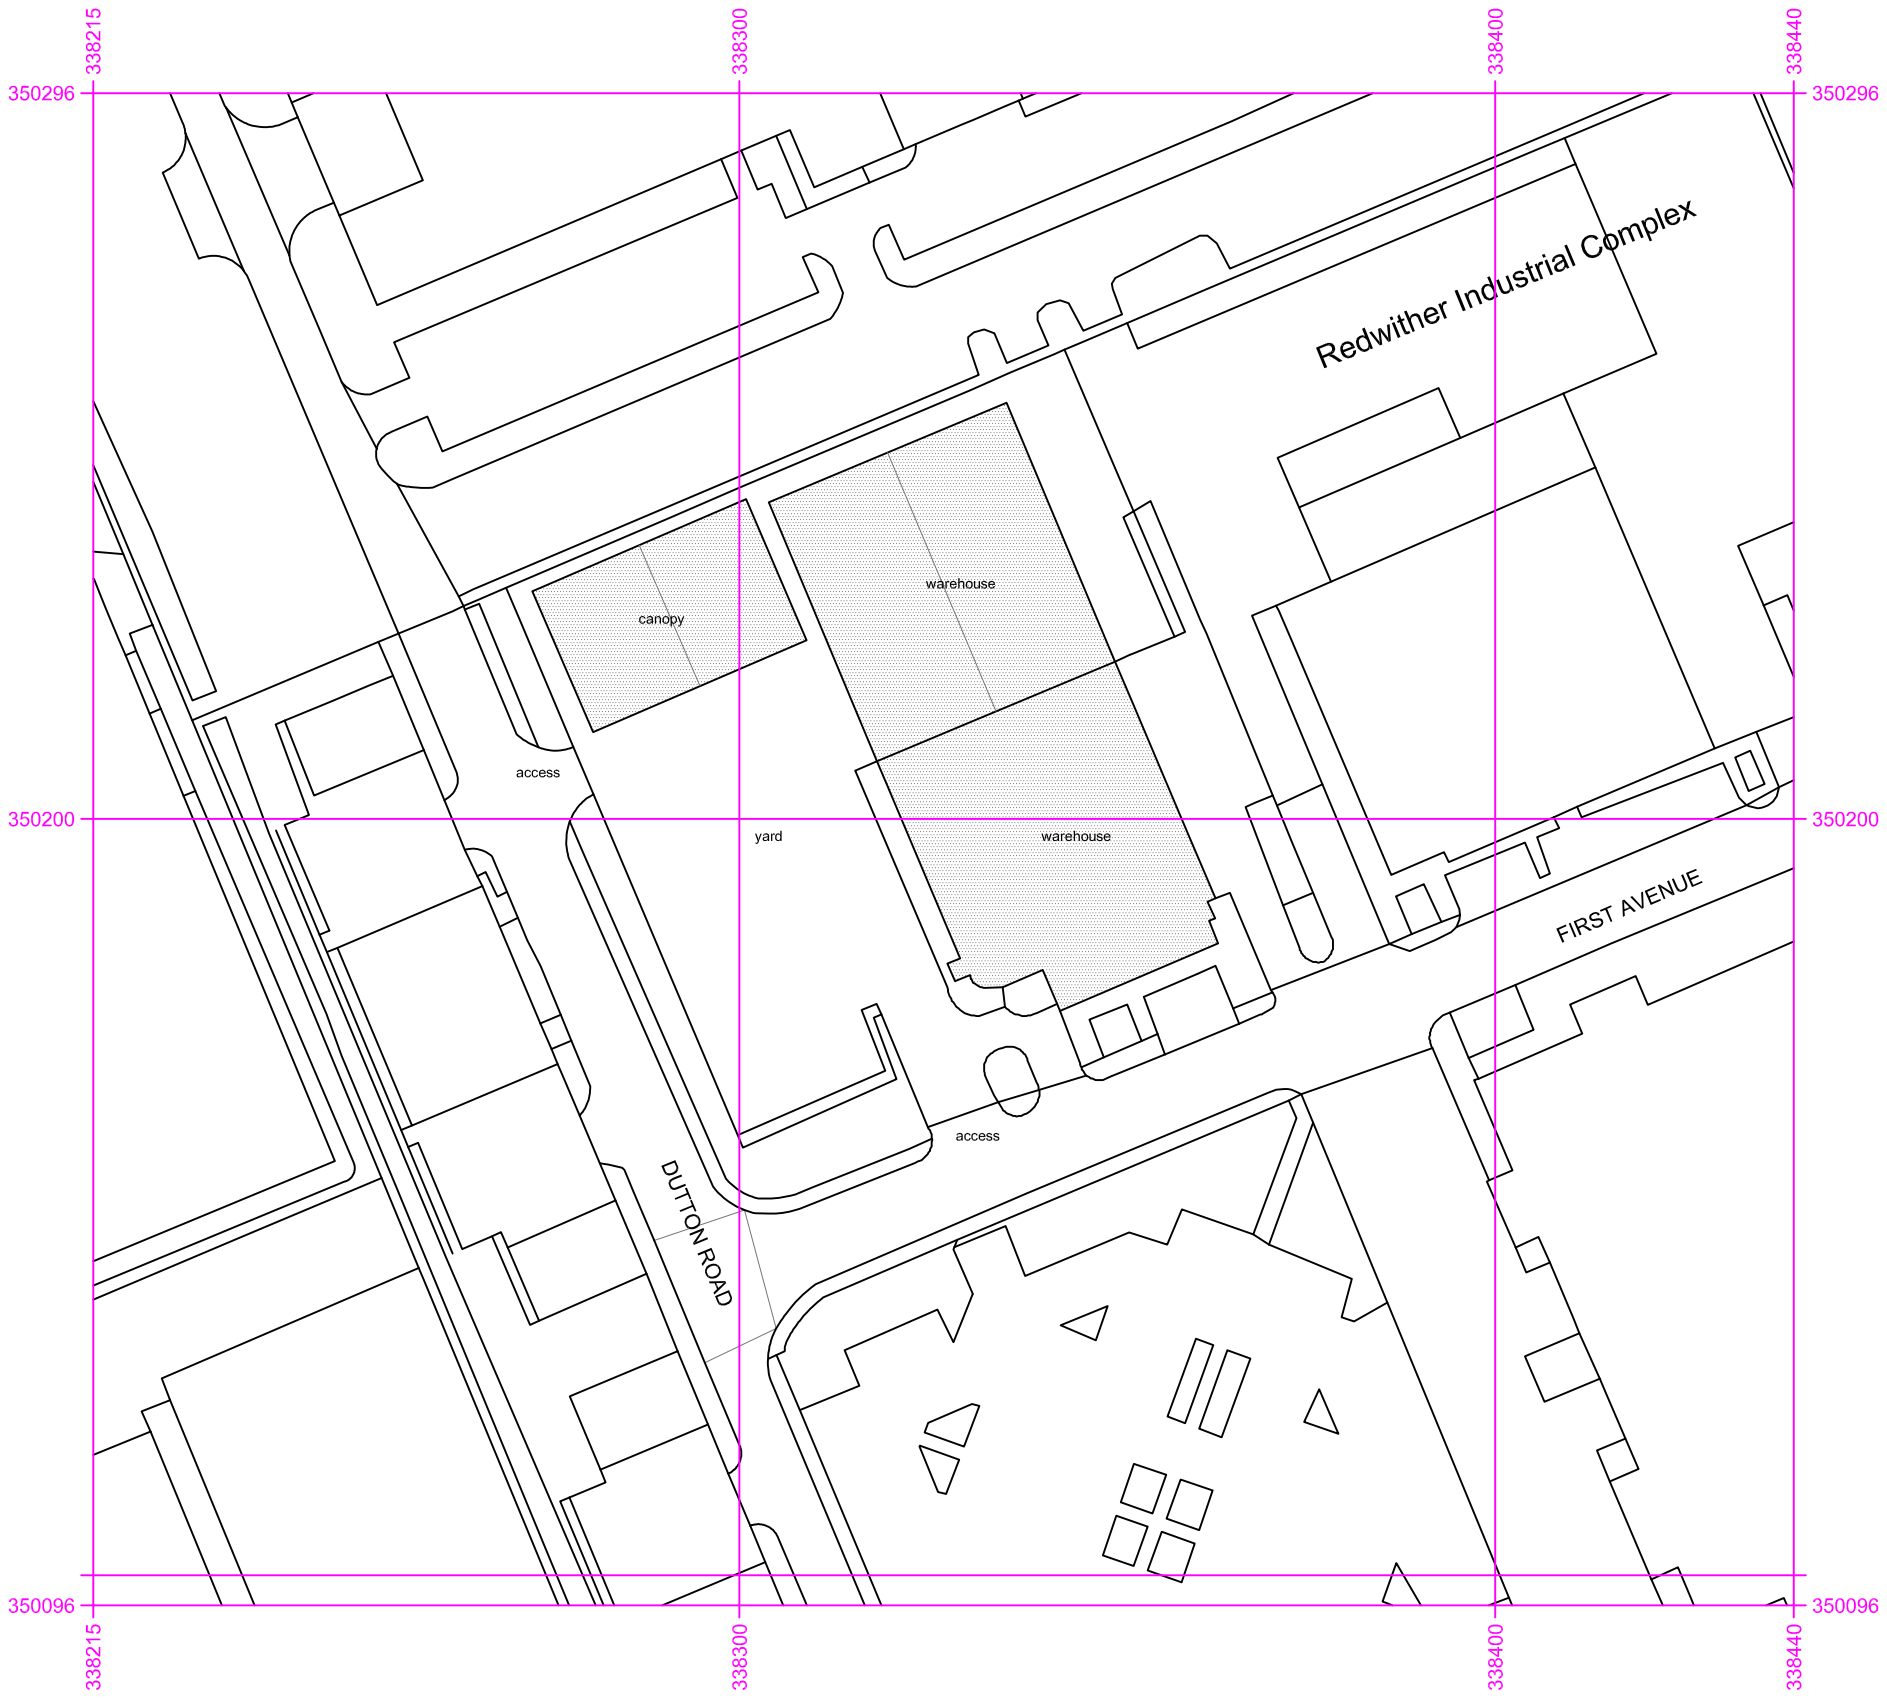

NOTE - this drawing is for the purposes of a proposed Planning Application and NOT FOR CONSTRUCTION all dimensions, ground levels etc. to be checked on site.

NORTH

Serial number: 316840

© Crown copyright and database right 2025
Ordnance Survey licence AC0000848283
Reproduction in whole or in part is prohibited
without the prior permission of Ordnance Survey.

go2plan

40, The Wharf, New Crane St, Chester, CH1 4HZ
Tel: 07957 634478 email: jon@go2plan.co.uk

SITE PLAN
UNIT 1, 1st. AVENUE
REDWITHER BUSINESS CENTRE
WREXHAM INDUSTRIAL ESTATE
WREXHAM LL13 9XP

0 10 20 30 40 50
scale bar in metres

Dwg No.	**WIE 008**
Scale:	**1: 1000 @ A3**
date:	**17.12.25**
drawn:	**jon evans**