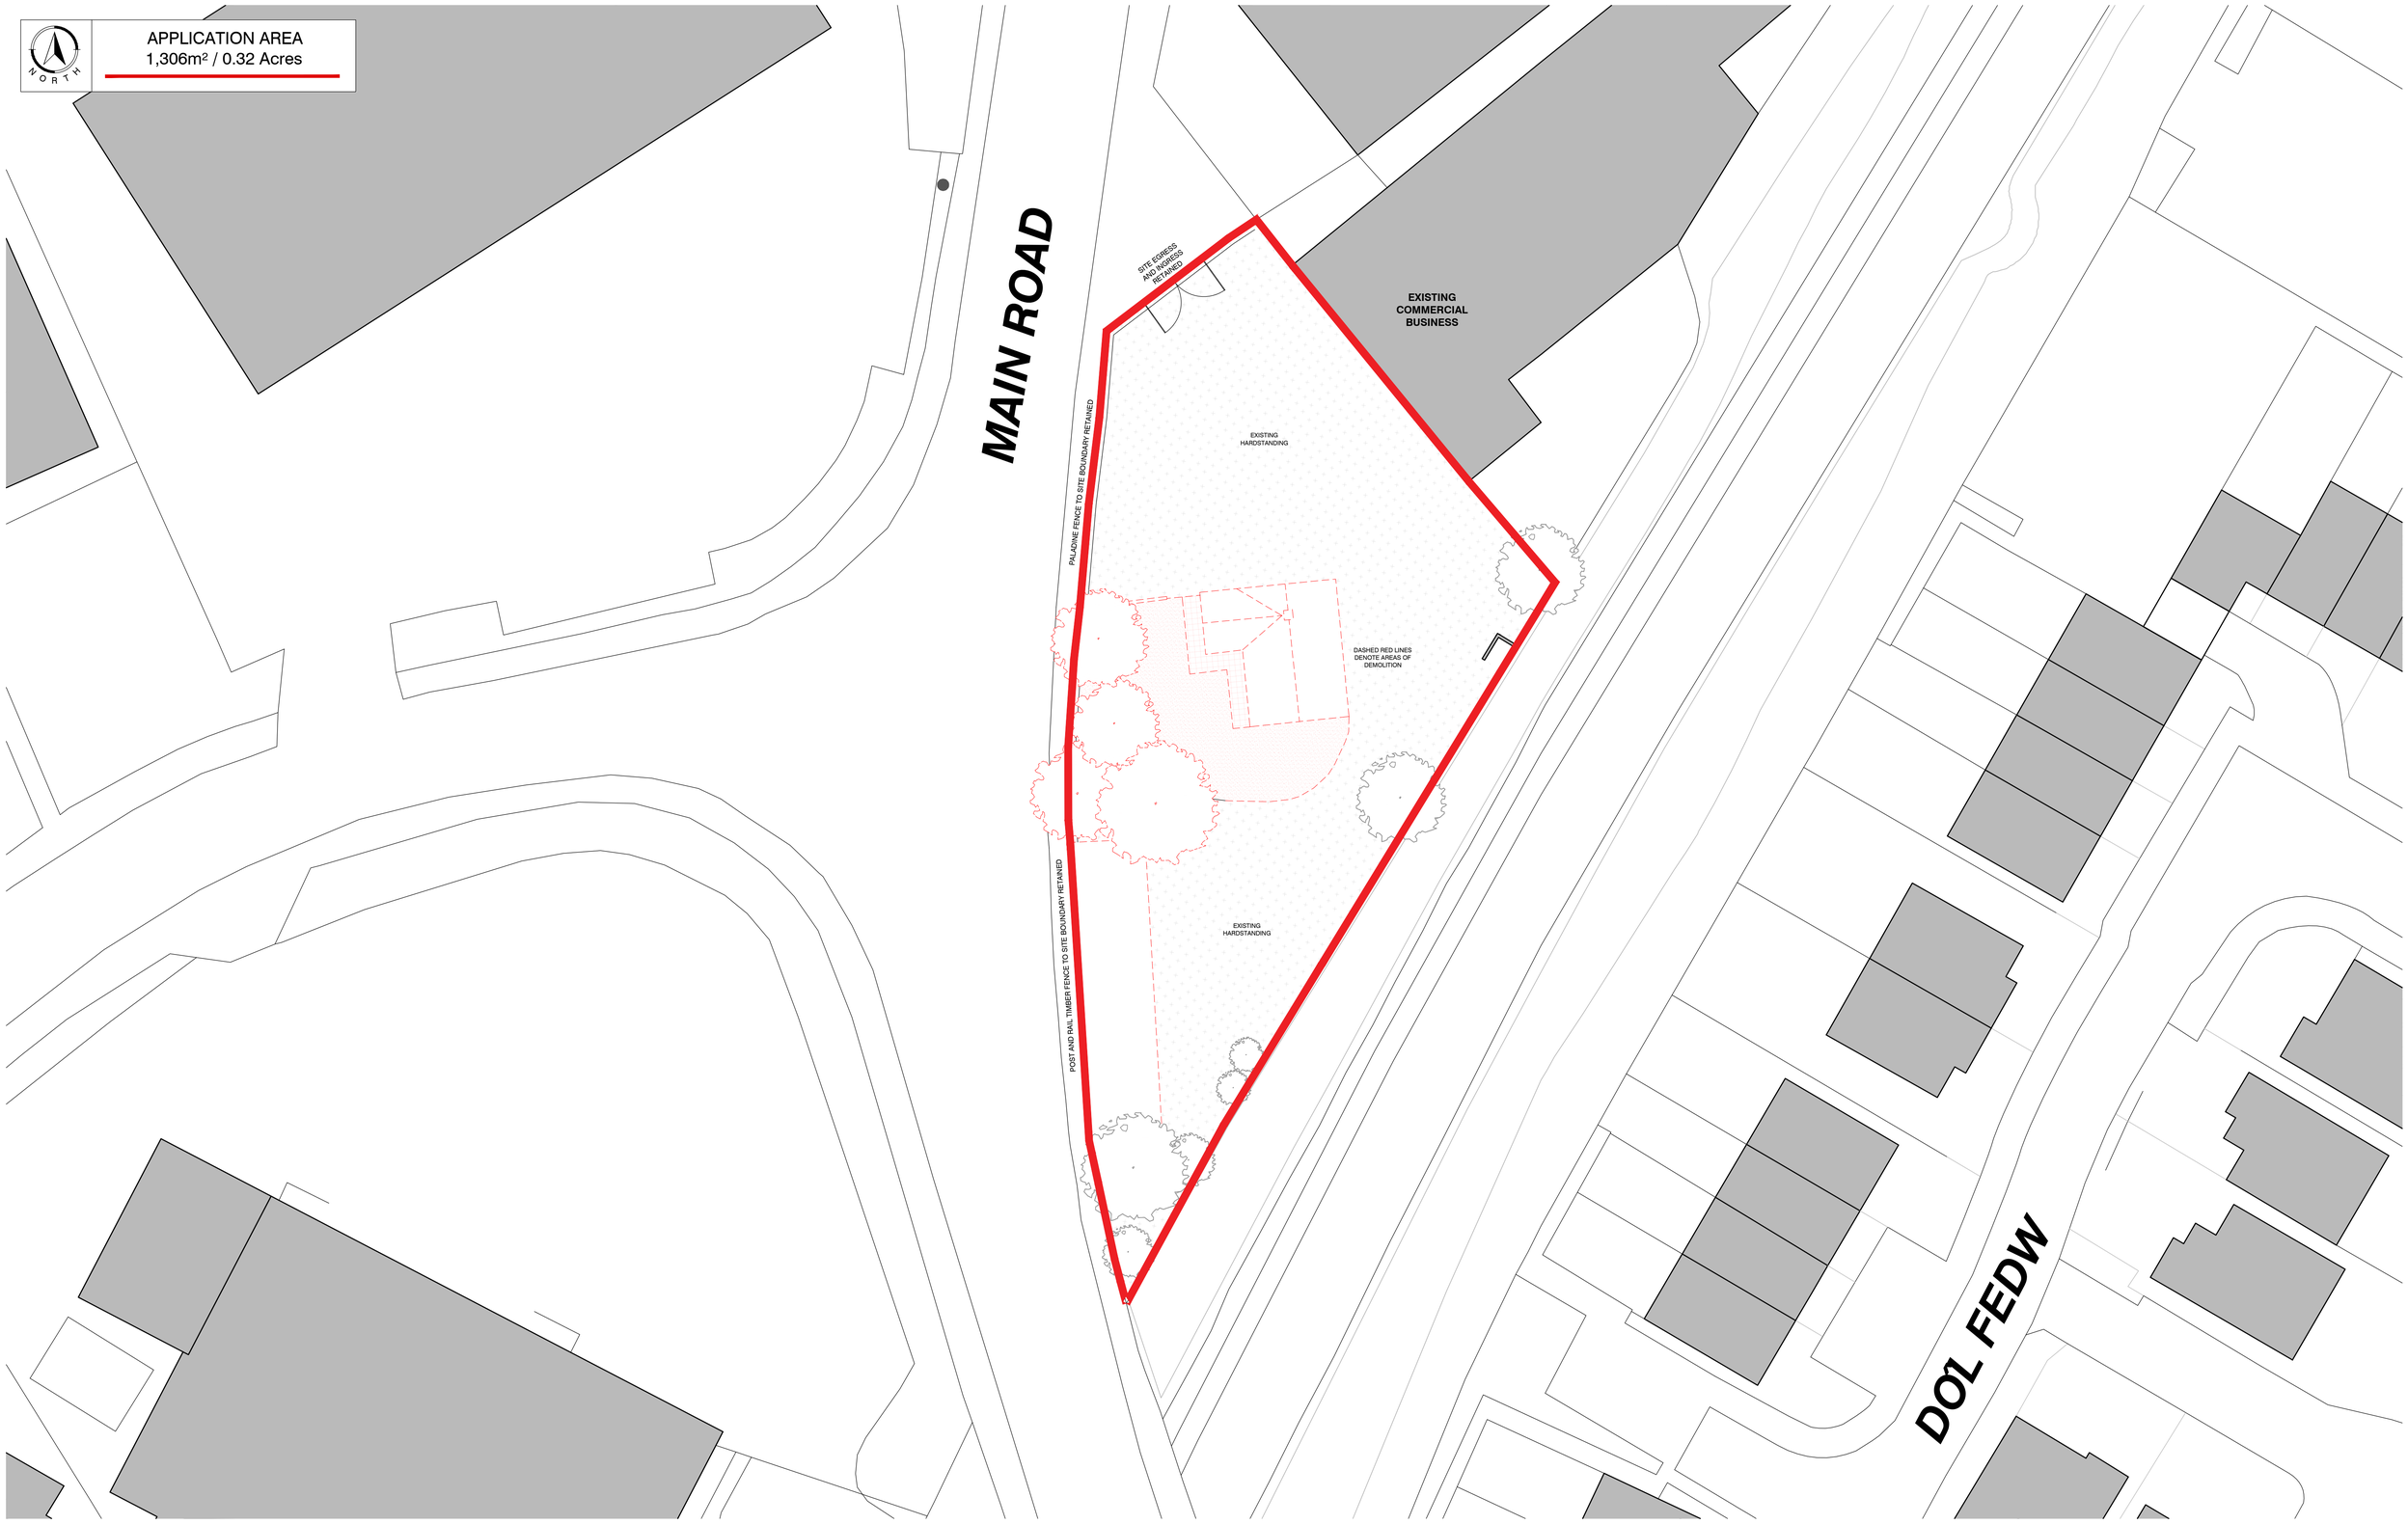


PLEASE NOTE

1. DO NOT scale from this drawing, use figured dimensions only.
2. All dimensions to be checked on site by the contractor.
3. Please report any discrepancies to JHA Ltd immediately.
4. All setting out dimensions are approximate. To be marked out on site for approval by JHA Ltd prior to construction.

NOTES:

Ref	Date	Revision	Initial
*	**/**/**	Description of Revision	***

Project / Client:

PROPOSED DEMOLITION
AT
LAND OFF MAIN ROAD, WREXHAM
FOR
SWANSWAY GROUP

Issue:

PLANNING ISSUE

Drawing Title:

PROPOSED SITE PLAN

jha PULMANN
JHA Pulmann,
18A Bridge Street
Milnrow, Rochdale,
OL16 3ND
T 01302 364565
E enquiries@j-h-a.co.uk
W www.j-h-a.co.uk

Scale:	Date:
1:200	NOV 2025
Drawn By:	**Checked By:**
JW	JA
Drawing No:	**Sheet Size:**
M25/035/103	A1

© This drawing is the copyright of JHA Architecture and shall not be reproduced without permission