



As Existing Site plan 1:500

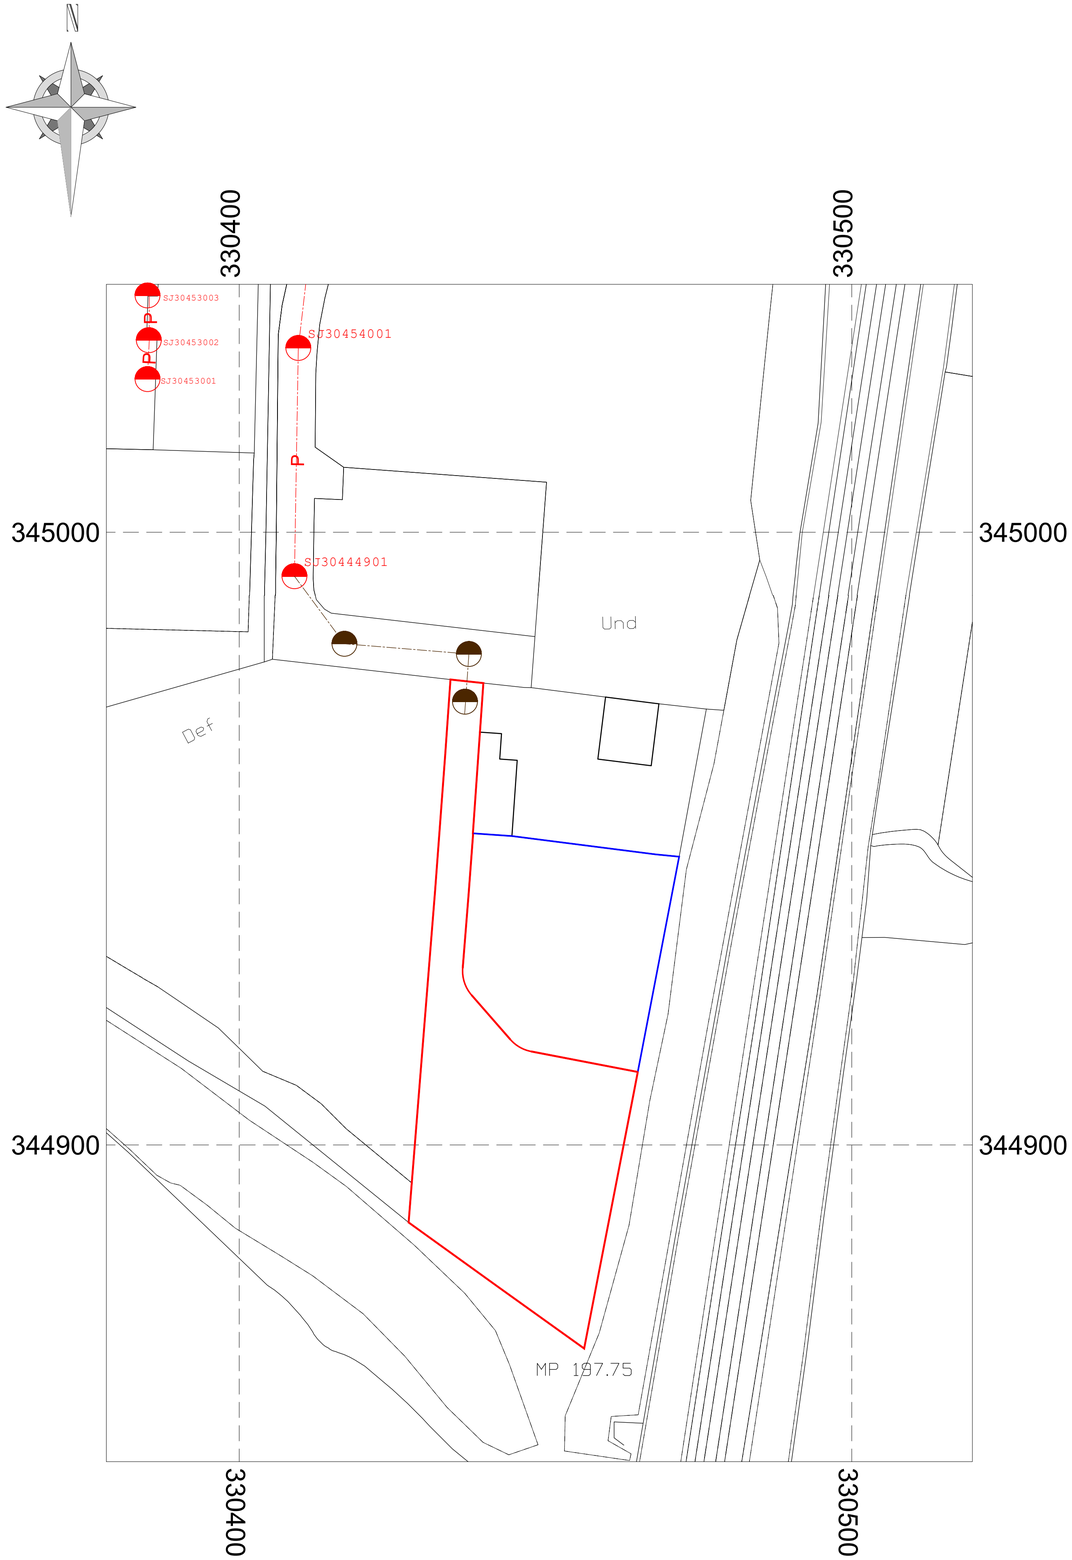

Proposed Site plan 1:500

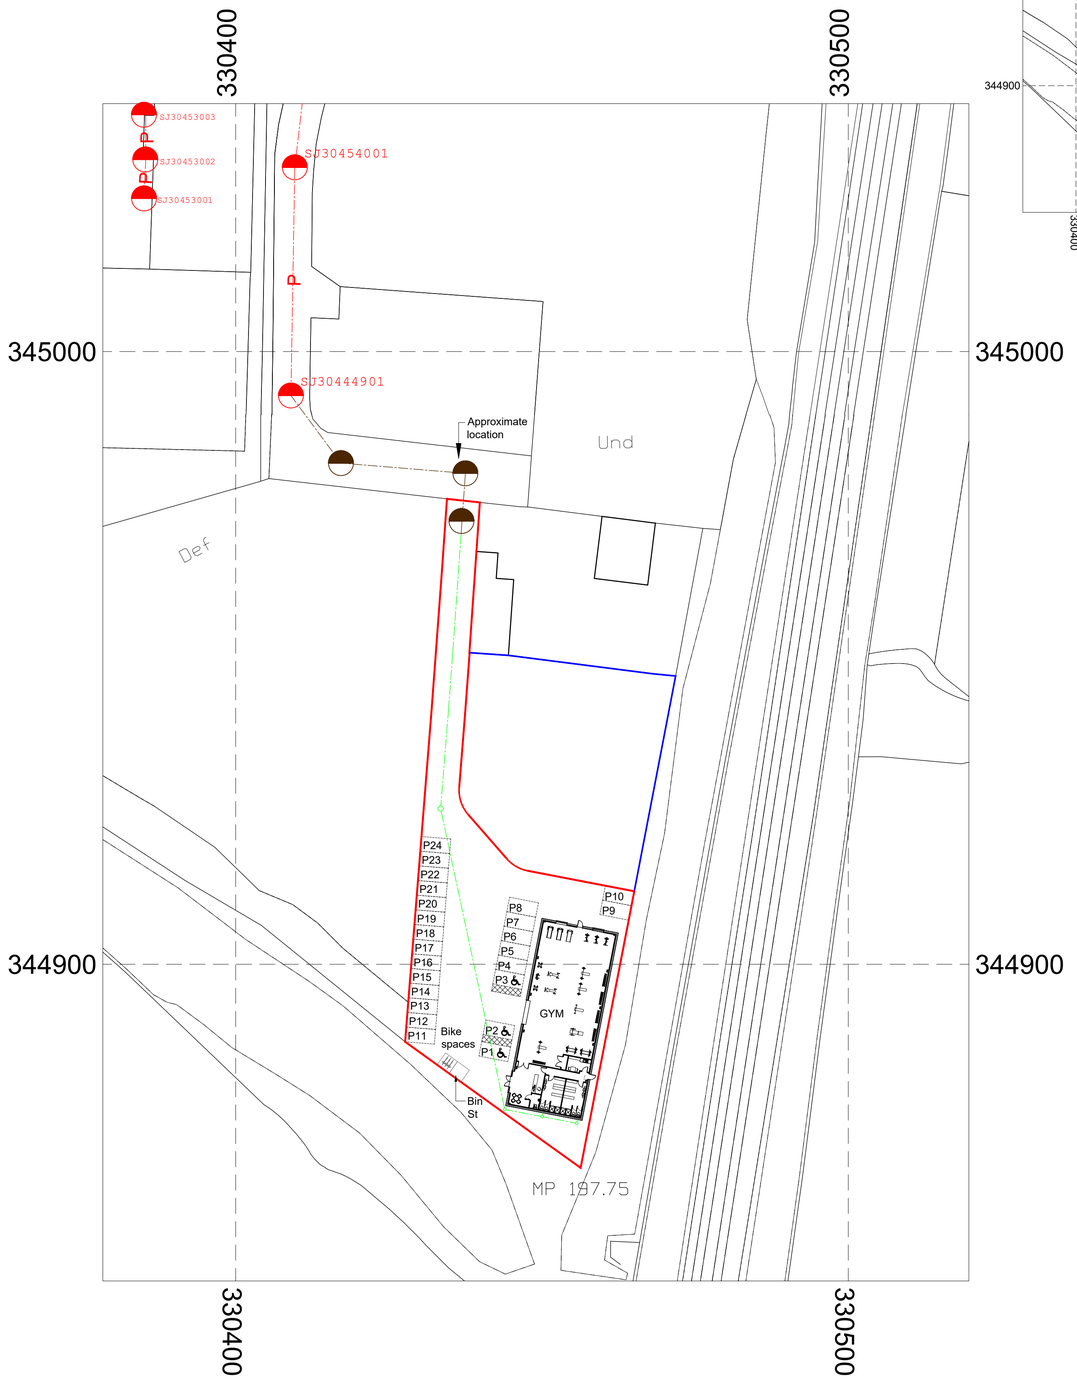

Legend

- Site boundary
- Other land in ownership
- P — Existing Private sewer subject to a Section 104 adoption
- Other Existing sewers
- Proposed new sewerage
- Combined chamber

1:500

1:1250

©Crown Copyright and database rights 2025 OS 100047474

HDS ARCHITECTURAL SERVICES
HDS Architectural Services, The Foundry,
15 Yorke Street, Wrexham
LL13 8LW
Tel (01978) 345250
www.hdsarchitectural.co.uk

Project;
Ruabon Fitness Centre, Vauxhall Industrial Estate, Ruabon, Wrexham

Title;	**Scale (A1);**
03-Site Location Plan and Site Plans	1:500/1250
Dwg No;	**Date;**
RFC/PD/03	18.12.25

Revision;