
N

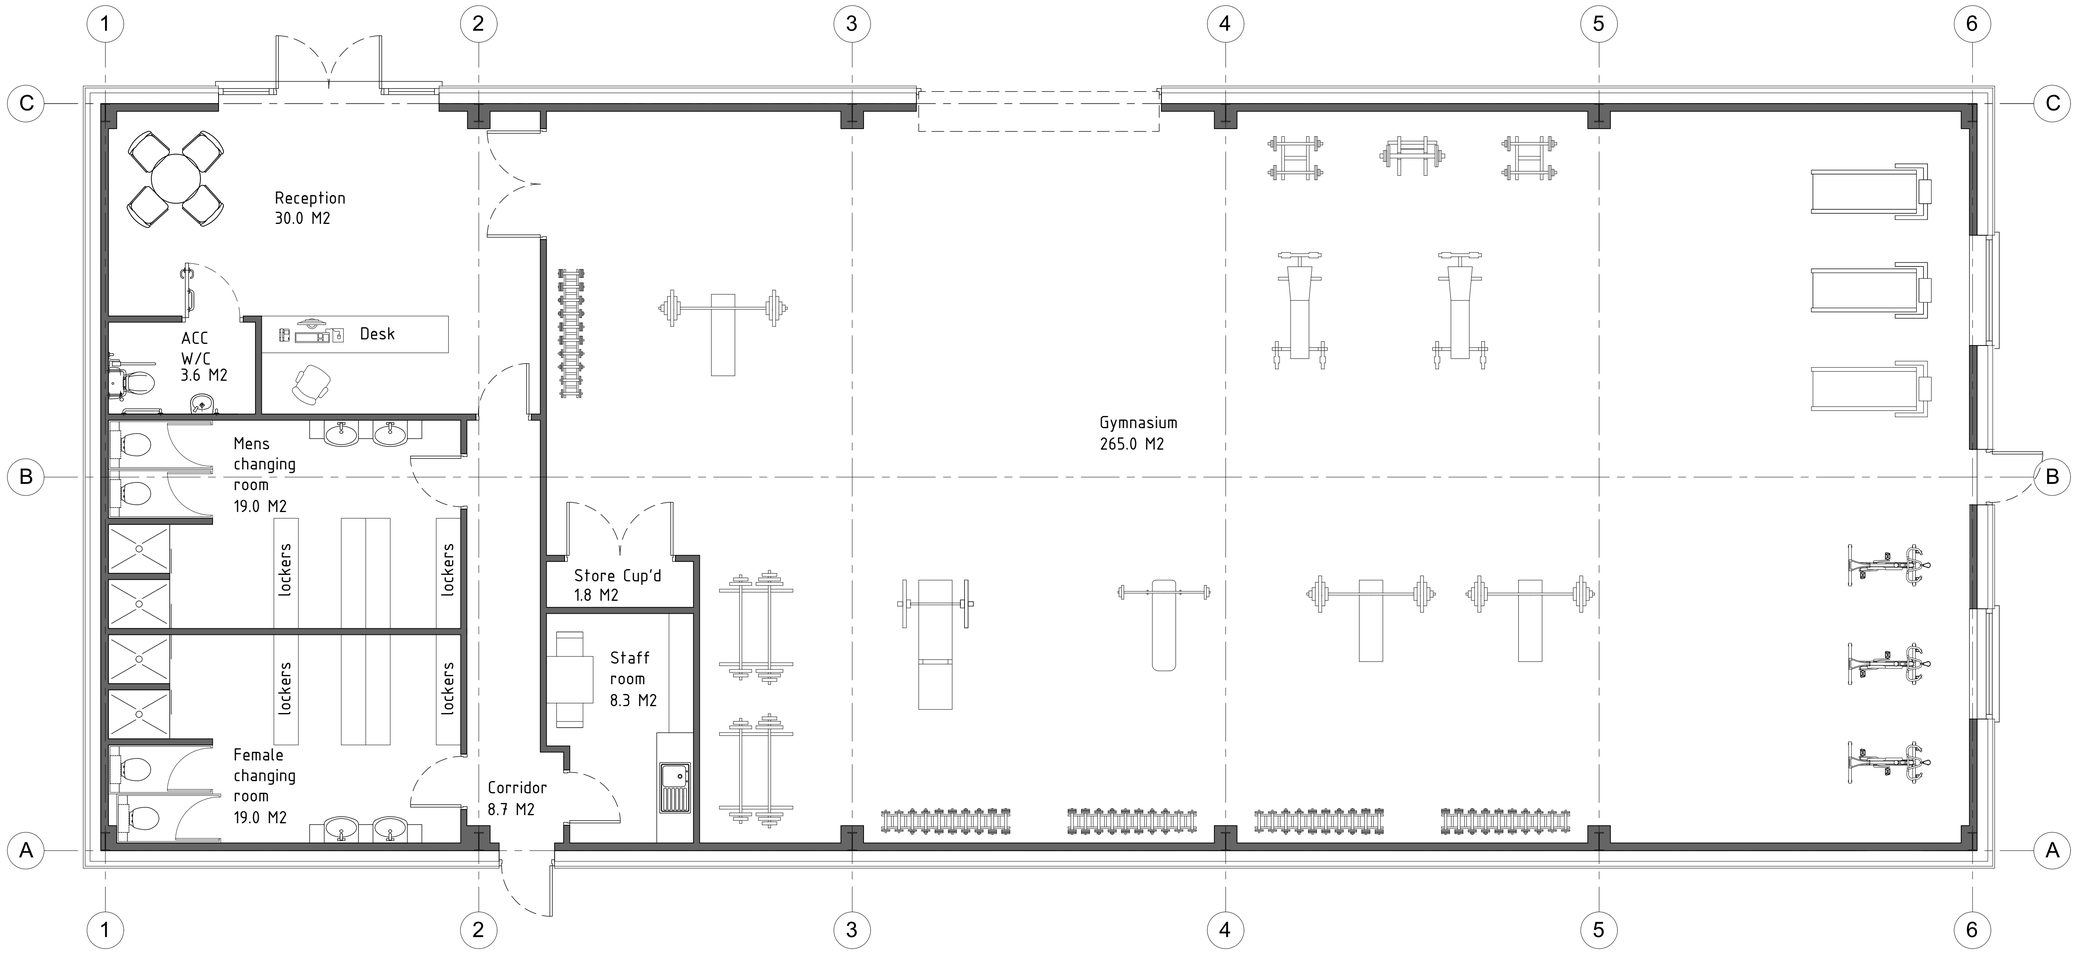

Floor Plan 1:50

HDS Architectural Services, The Foundry, 15 Yorke Street, Wrexham LL13 8LW Tel (01978) 345250 hdsarchitectural.co.uk	**Project;** Ruabon Fitness Centre, Vauxhall Industrial Estate, Ruabon, Wrexham	**Dwg No;** RFC/PD/01	**Date;** 17.12.2025
	Title; 01-Floor Plan	**Scale (A1);** 1:50	**Revision;**