PROPOSED SINGLE STOREY REAR EXTENSION TO 23, WESTMINSTER DRIVE, WREXHAM, LL12 7AT.

Dated Dec 2025

Scales - 1 : 100 @ A3

Drawing No. 1071/1


Revisions



EXISTING REAR ELEVATION



EXISTING SIDE ELEVATION

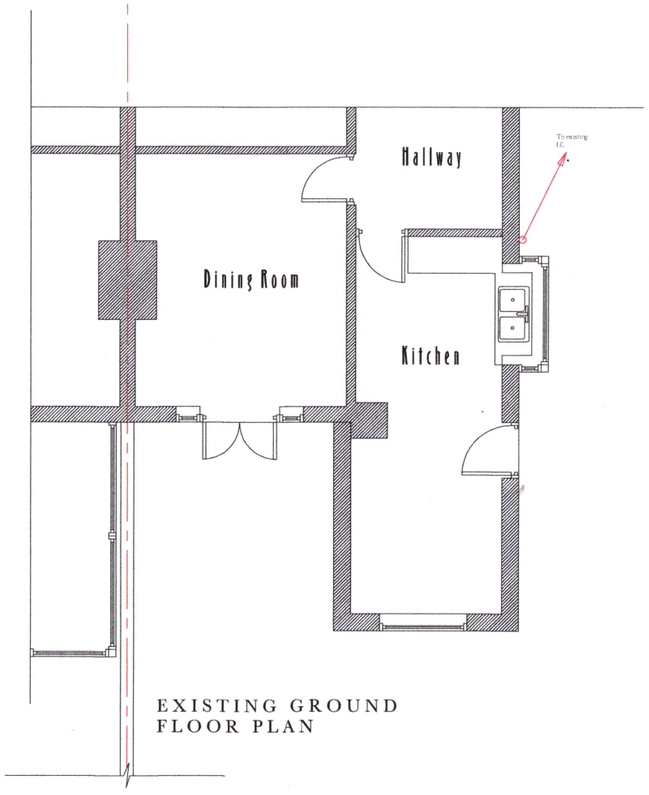

EXISTING GROUND FLOOR PLAN

EXISTING

0 – 2 3 4 5 6 7 8 9 10

Scale 1 : 100 at A3