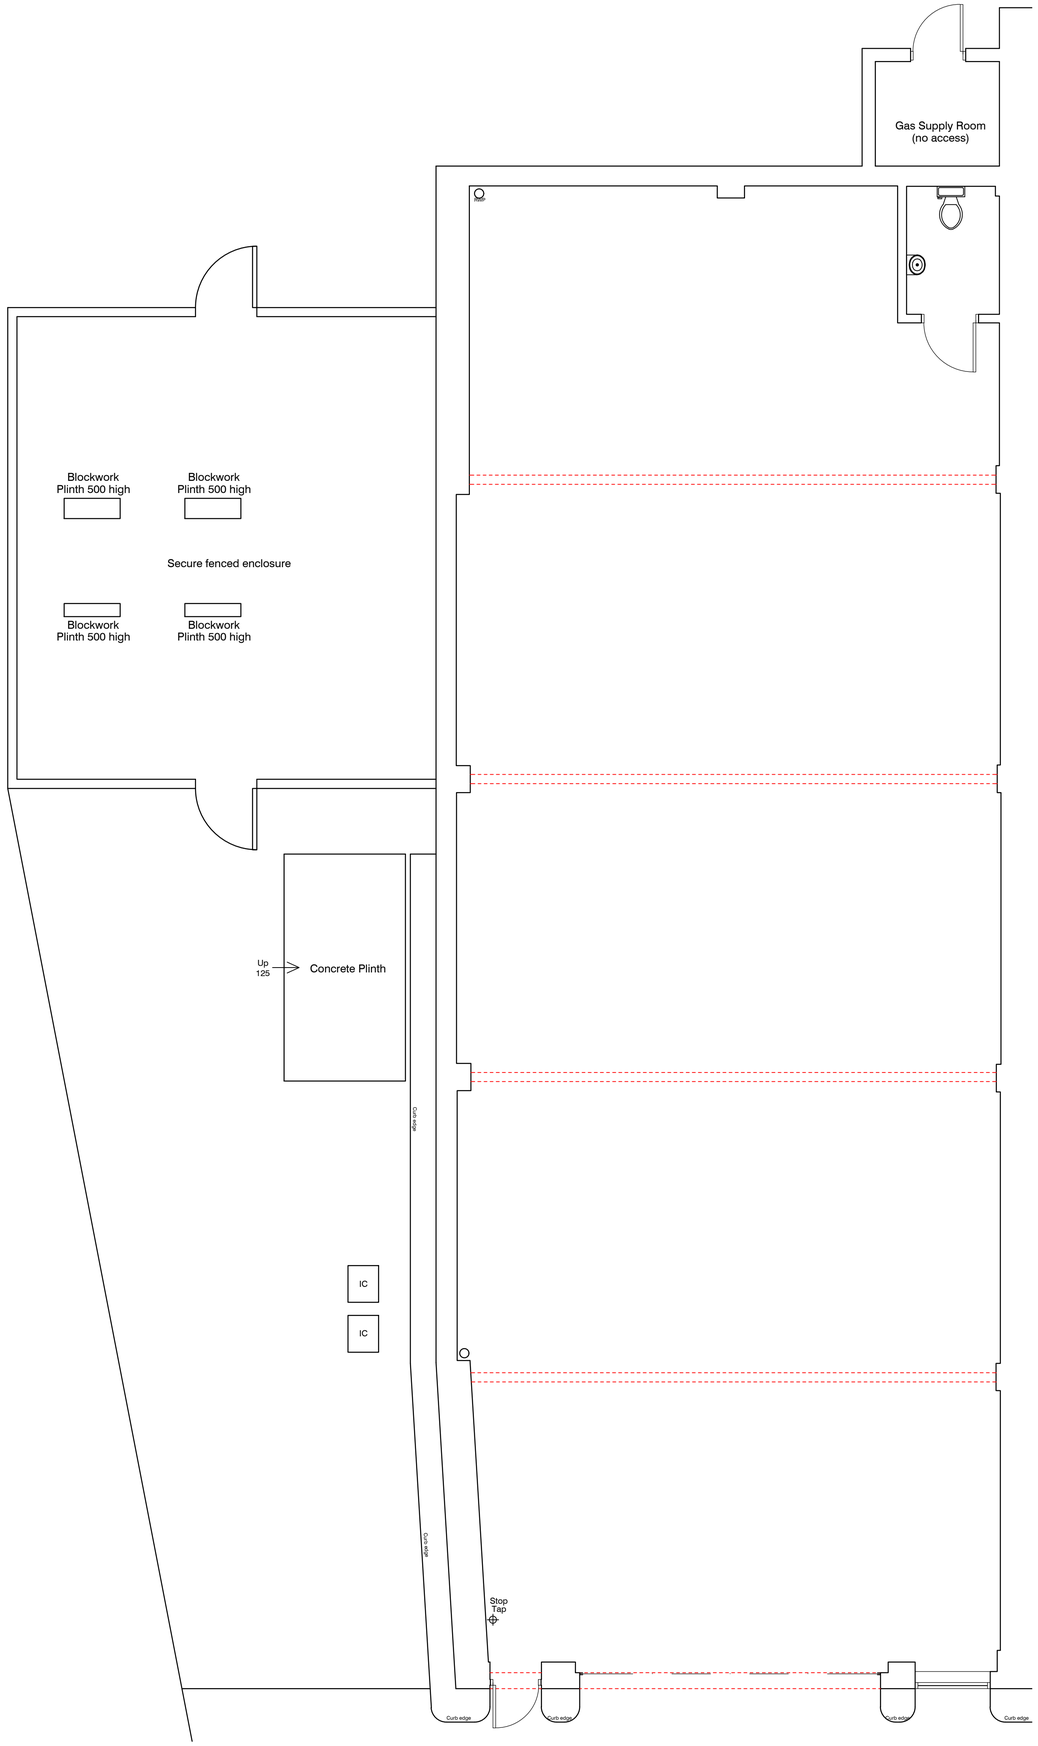



EXISTING GROUND FLOOR PLAN (1:50)

UNIT 1A WREXHAM MIDPOINT
DOLYDD ROAD
WREXHAM
WALES
LL13 7TF

0 500 1000 1500 2000 2500mm

SCALE 1:50

S7000/COU/01

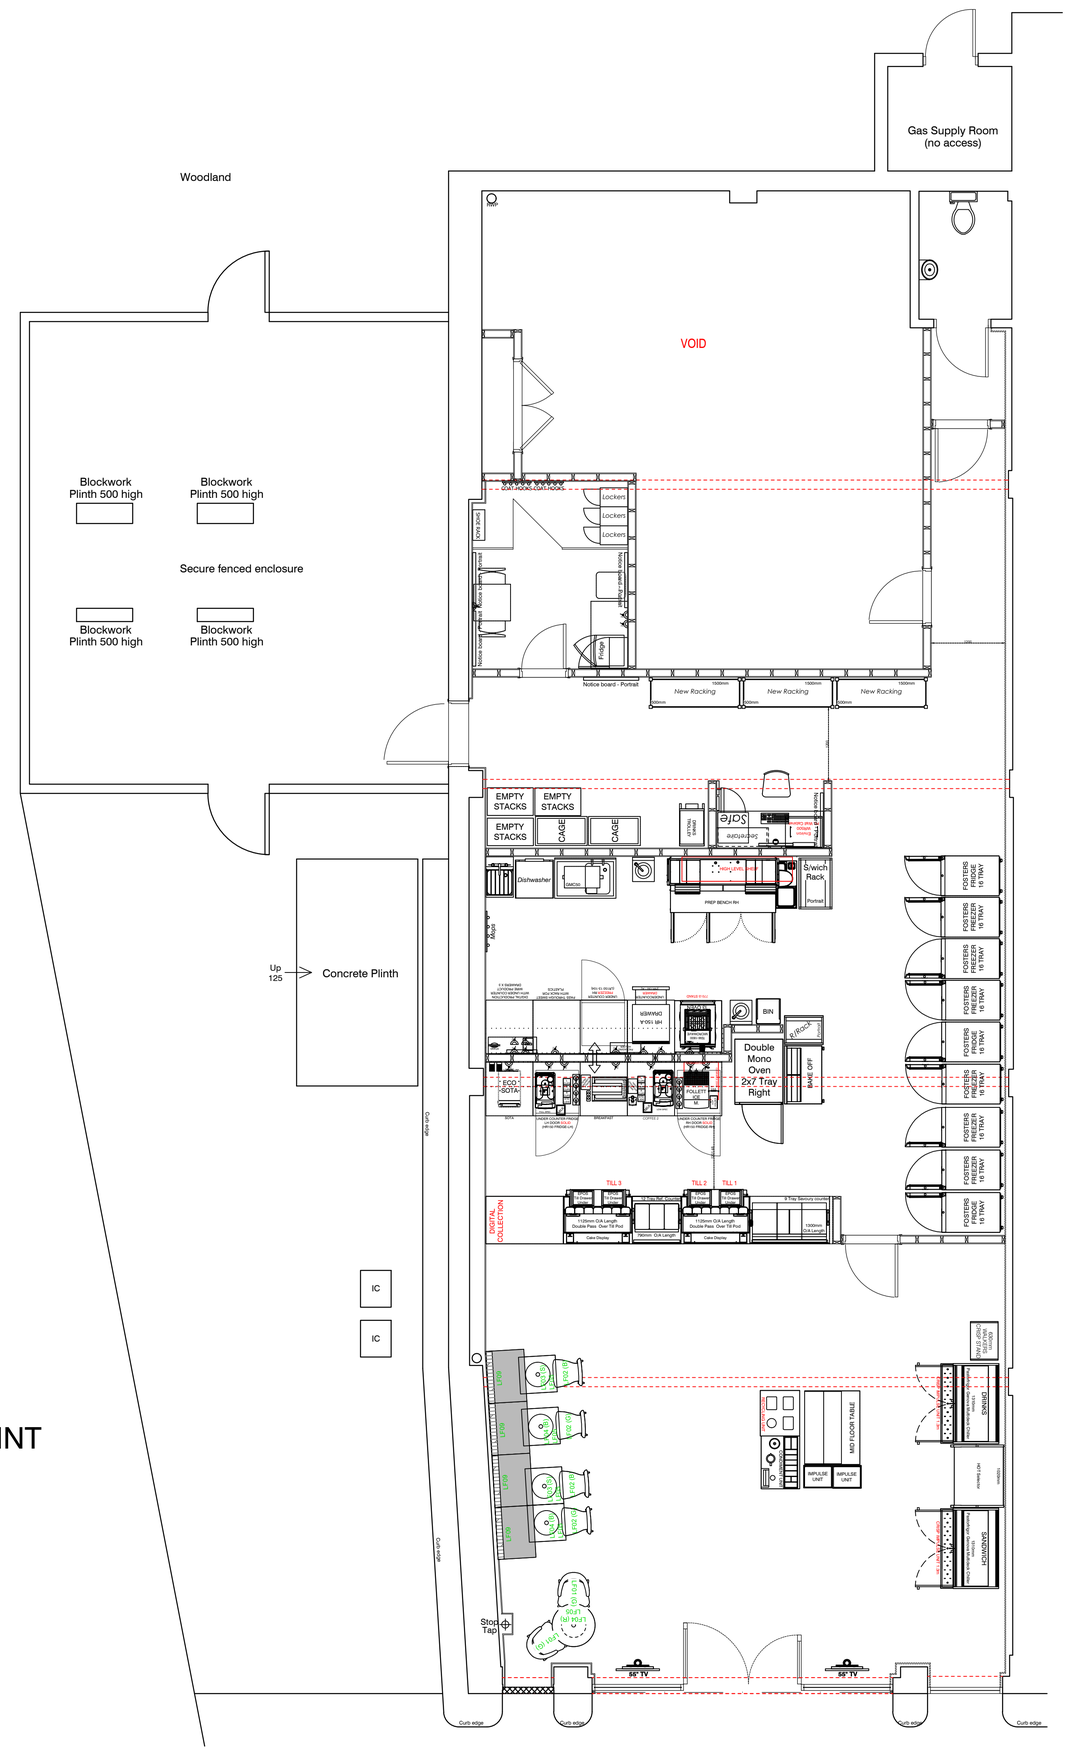

PROPOSED GROUND FLOOR PLAN (1:50)