



EXISTING FRONT ELEVATION (1:50)

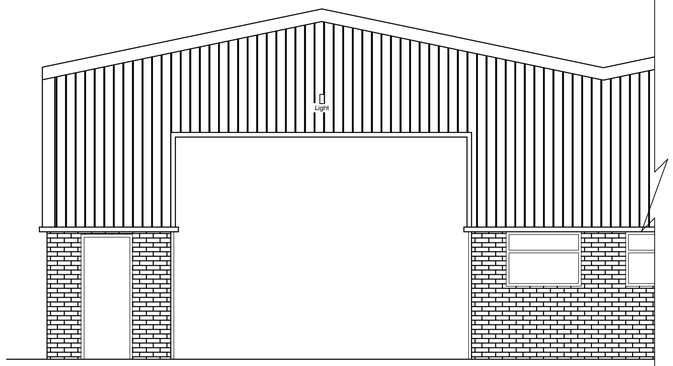


EXISTING REAR ELEVATION (1:50)

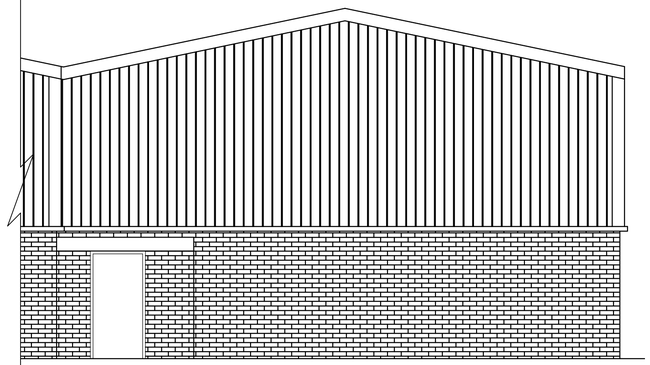


PROPOSED FRONT ELEVATION (1:50)



PROPOSED REAR ELEVATION (1:50)

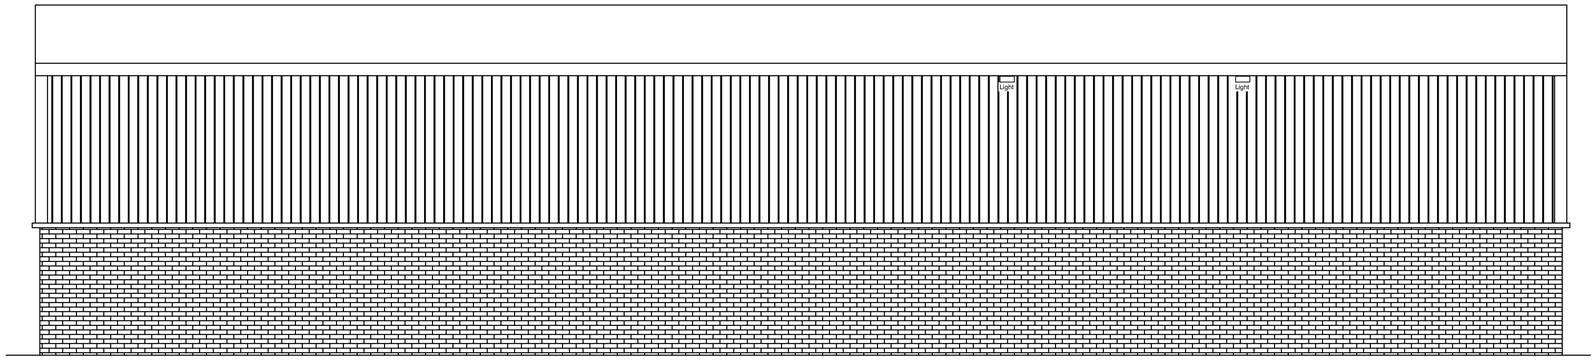

EXISTING SIDE ELEVATION (1:50)

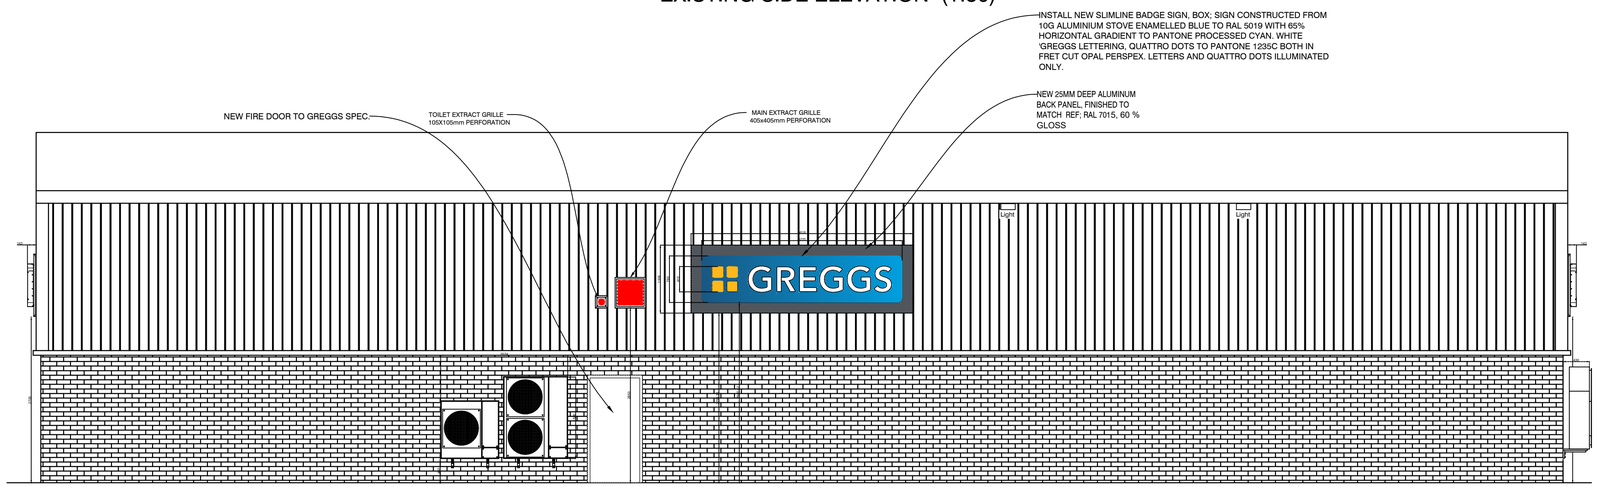

PROPOSED SIDE ELEVATION (1:50)

UNIT 1A WREXHAM MIDPOINT
DOLYDD ROAD
WREXHAM
WALES
LL13 7TF

0 500 1000 1500 2000 2500mm
SCALE 1:50

S7000/COU/02