

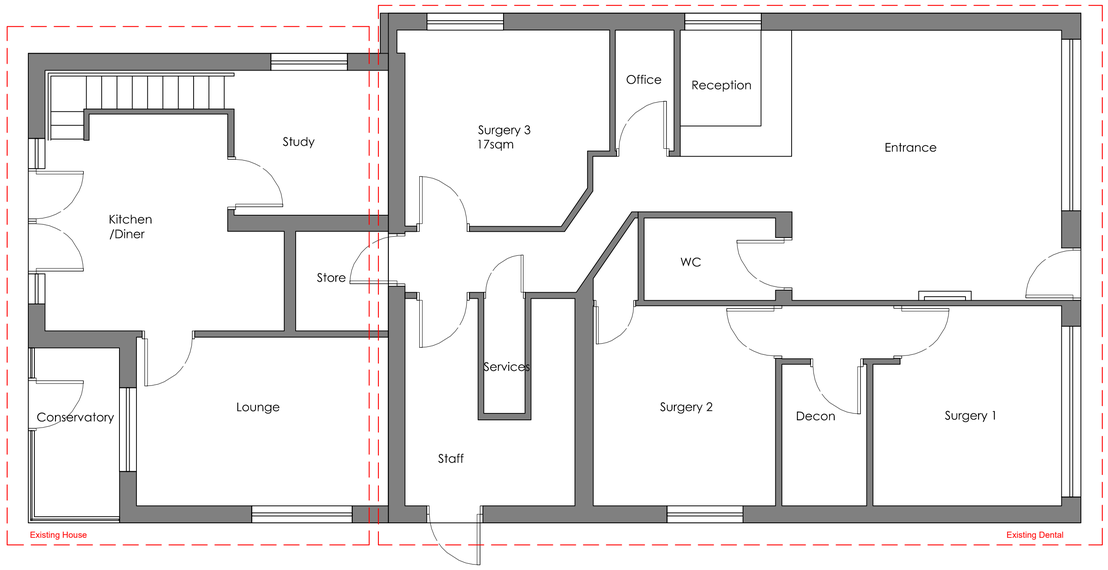


1 GROUND FLOOR PLAN
Scale: 1:50

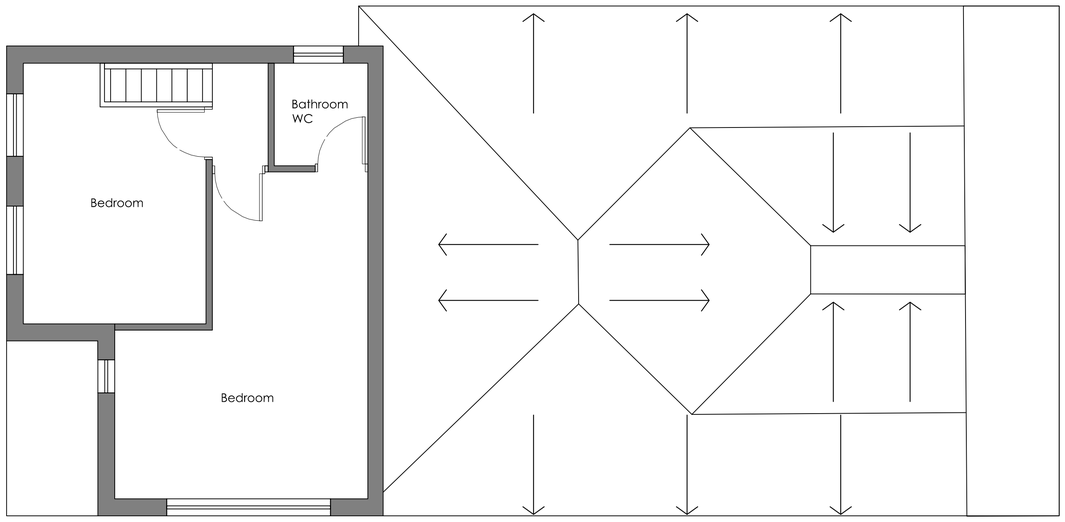

2 FIRST FLOOR PLAN
Scale: 1:50

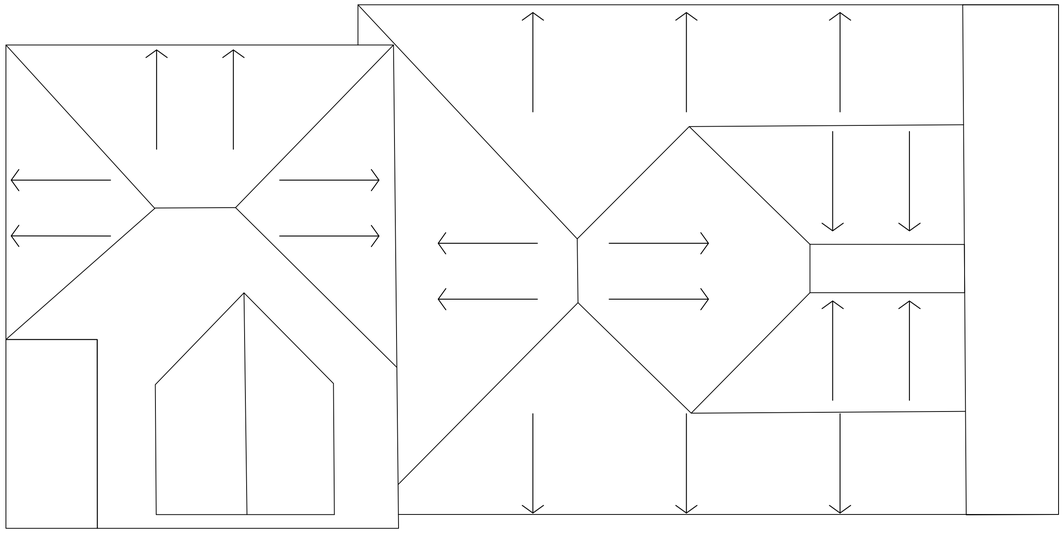


3 ROOF PLAN
Scale: 1:50

1:50
0m 1 2 3 4 5 10

NOTE: ALL DIMENSIONS TO BE CHECKED ON SITE. NO DIMENSIONS TO BE SCALED FROM THIS DRAWING UNLESS OTHERWISE STATED

The information contained within this media is and shall at all times remain the property of HI SPACE (HS). It is provieded to you only for the those purposes which are specified by HS on or before the time of disclosure and for no other purposes whatsoever. Unless HS specifically agree otherwise in writing, you are EXPRESSLEY PROHIBITED from (i) using the information for purposes other than those agreed in advance by HS, (ii) copying, photocopying or otherwise reproducing this information; (iii) amending, altering or changing the information; and (iv) distributing or transmitting it to any other person or entity, in each case whether in whole or in part and in whatever media. The information contained within this media is for guidance only. Whilst HS uses its reasonable endeavors to provide accurate information it give no warranty or guarantee of such and herby expressly excludes all express and implied warranties and all liability in respect thereof. Furthermore, HS accepts no responsibility for the accuracy of any information provided by third parties.

Key Plan

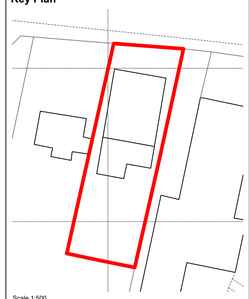

Scale 1:500

N

ISSUE DESCRIPTION	Revision Description	Date	Issued By	Issued To
		DATE	DRWN	ISTO

DRAWING STAGE **Planning**

CLIENT
Rossett Dental Practice

SITE ADDRESS
Rossett Dental Practice Station Rd, Rossett, Wrexham LL12 0HE

PROJECT MANAGER	PROJECT SITE MANAGER
GO	**RH**
PROJECT DESIGNER	PROJECT TECH DESIGNER
SP	

DRAWING No.
AL - 00 - 002

DRAWING TITLE	STATUS	REVISION
Existing Floor Plan		**A**

SCALE **As indicated**
PROJECT NO. **0872.25**