

25 Woodlands Road, Marford.

Architects Copyright ©

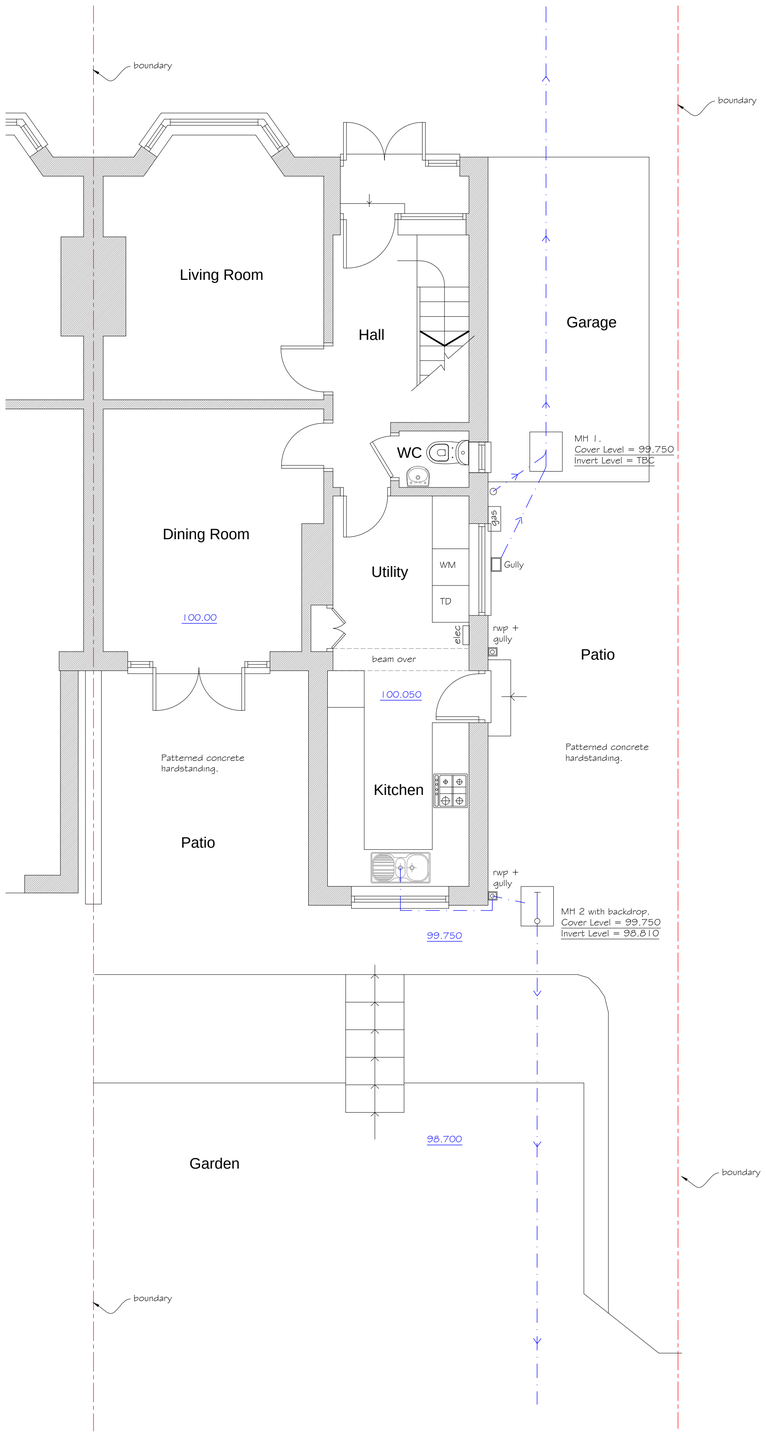


Existing Ground Floor Plan

1:50

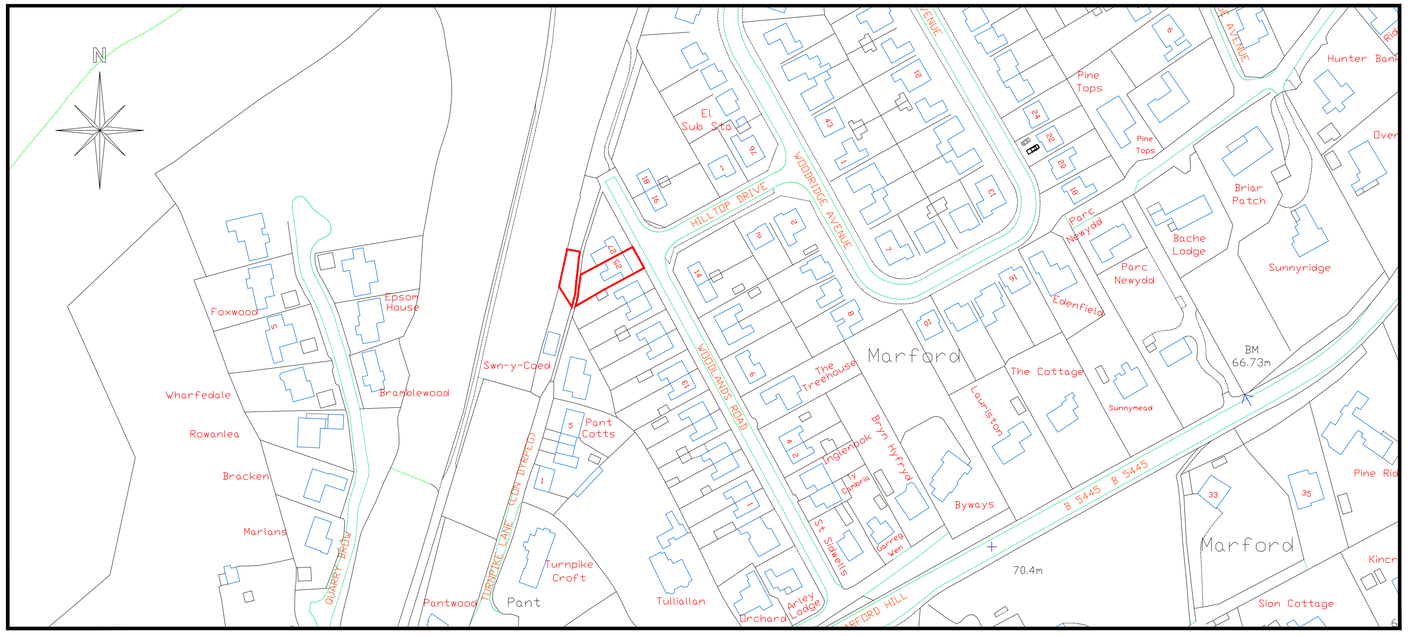

Location Plan
Scale 1:1250

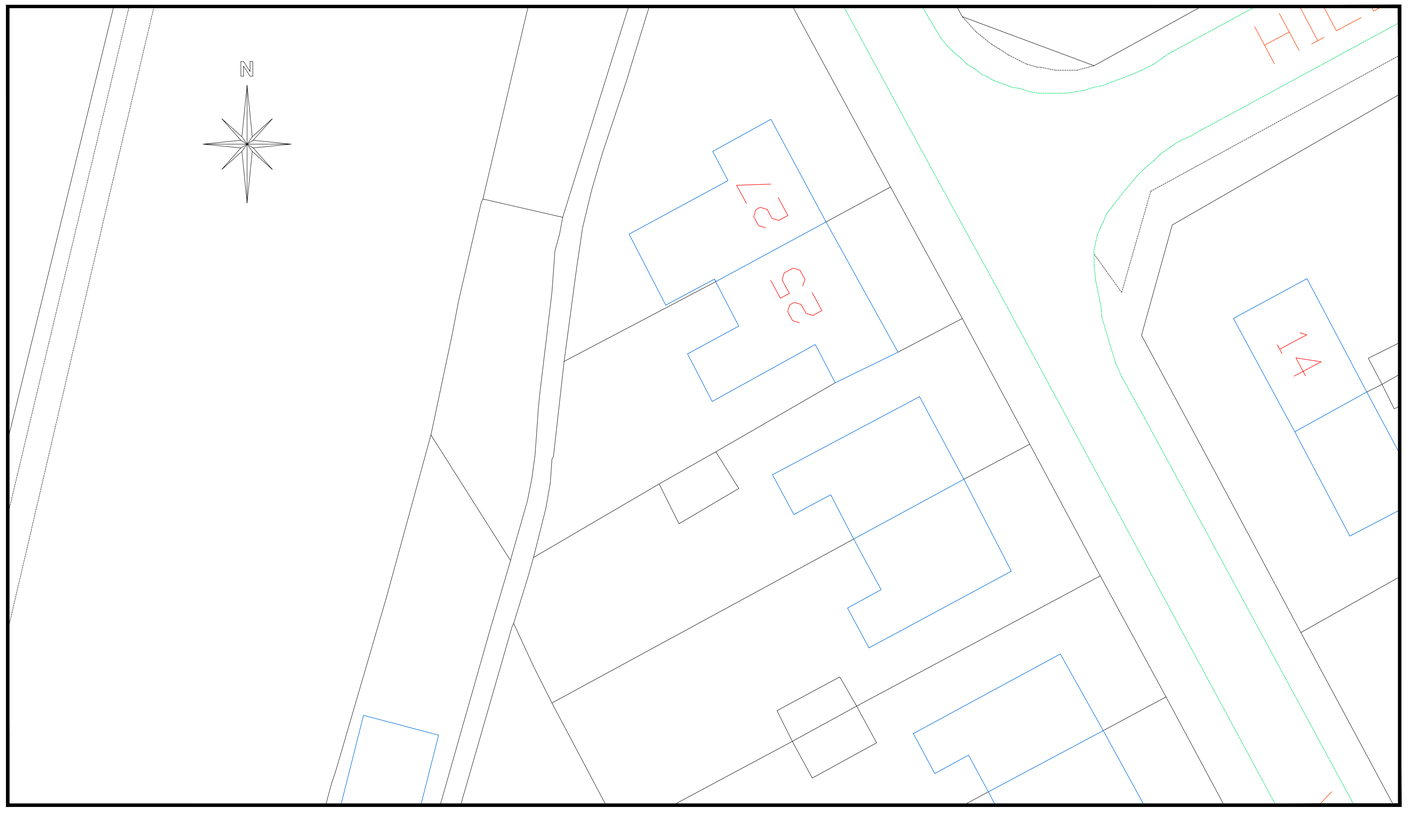

Site Plan
Scale 1:200

CULLIS
ARCHITECTURAL DESIGN
25 Sunningdale Close
Wrexham
LL13 9QU
M 07791 480768
E ajones540@btinternet.com

LABC partner

Client: Mr. & Mrs. Haynes.

Drawing Title: Existing Plan & Location Plan

Job Title: Proposed Alterations to 25 Woodlands Road,Marford, Wxm.

Date:	Scale:	Rev:	Drg No:
July 2025	1:50, 1:200 & 1:1250 at A1		PD328/01