

25 Woodlands Road, Marford.


Architects Copyright ©

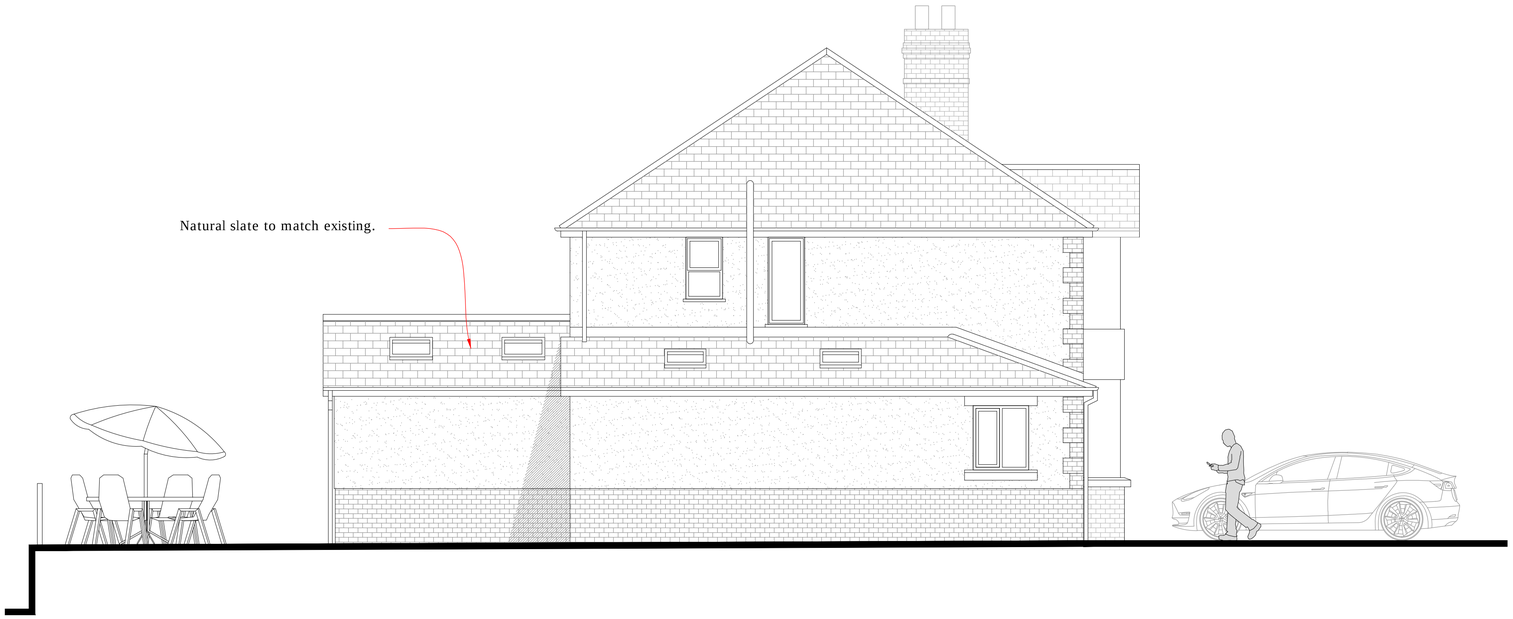


Proposed Side Elevation
1:50

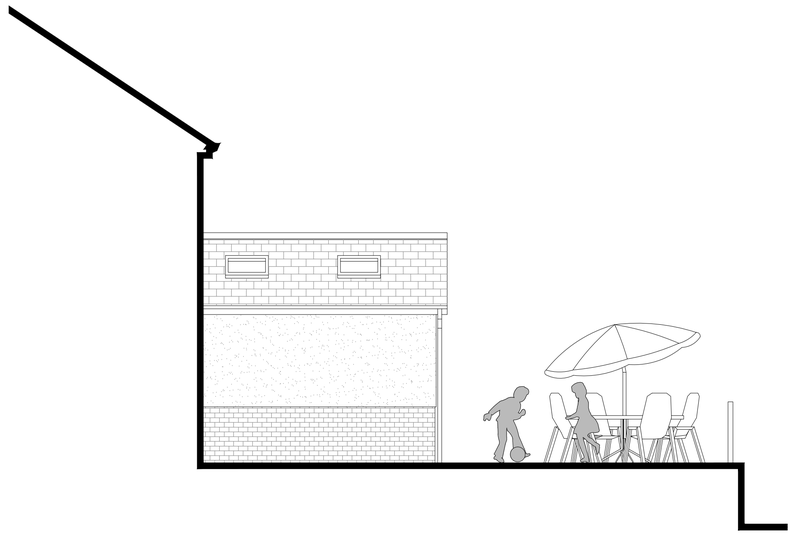

Proposed Side Elevation
1:50

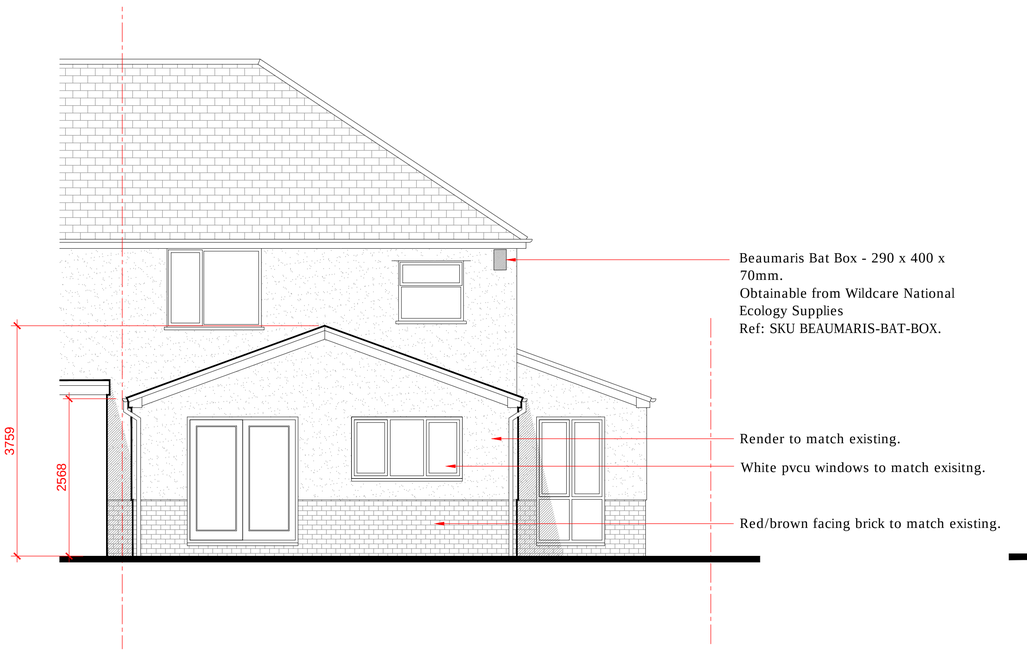

Proposed Rear Elevation
1:50

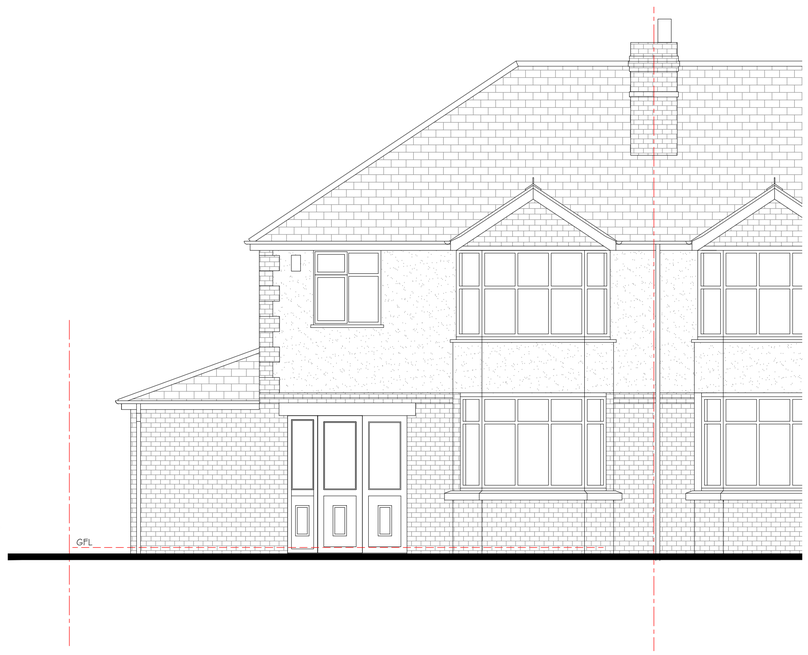

Proposed Front Elevation
1:50

CULLIS
ARCHITECTURAL DESIGN
25 Sunningdale Close
Wrexham
LL13 9QU
M 07791 480768
E ajones540@btinternet.com

LABC partner

Client: Mr. & Mrs. Haynes.

Drawing Title: Proposed Elevations.

Job Title: Proposed Alterations to 25 Woodlands Road,Marford, Wxm.

Date:	Scale:	Rev:	Drg No:
Jan 2026	1:50 at A1		PD328/04