

25 Woodlands Road, Marford.

Architects Copyright ©

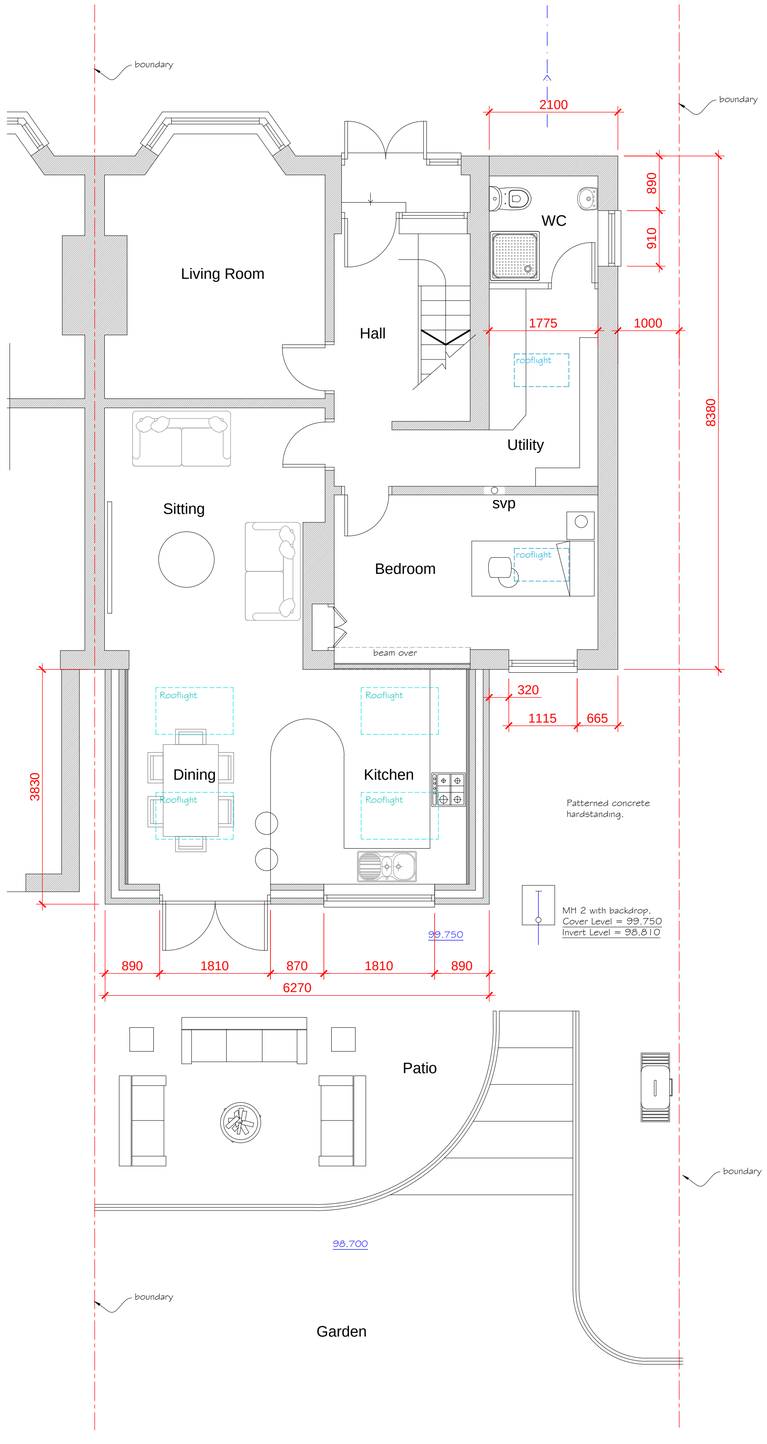

Proposed Ground Floor Plan

1:50

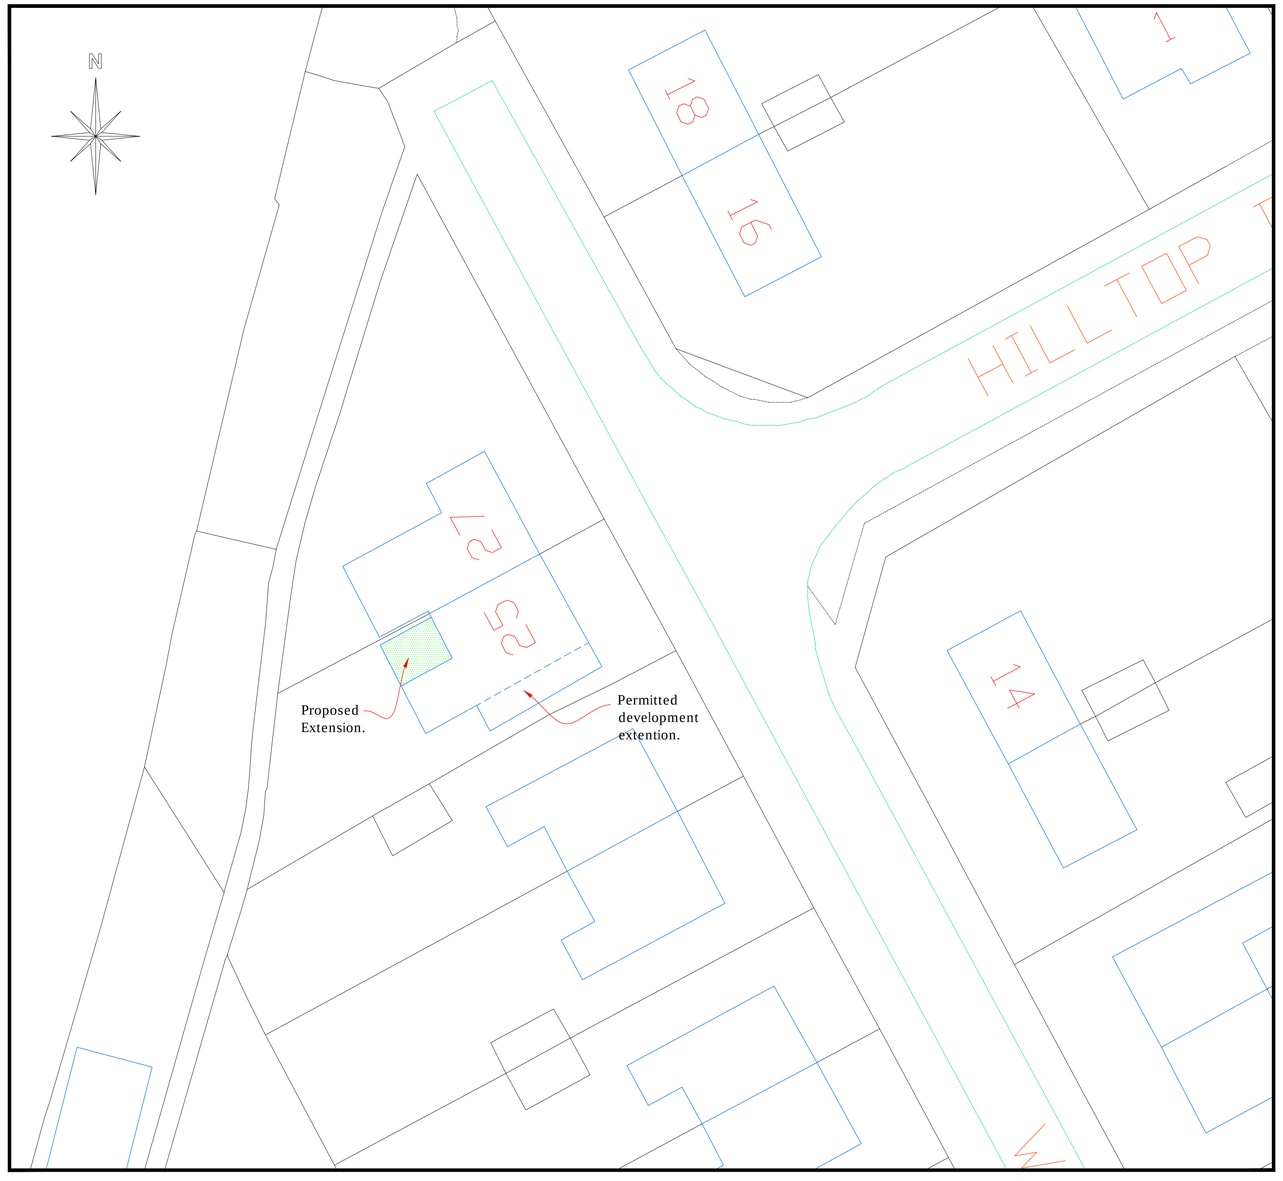

Proposed Site Plan

Scale 1:200

CULLIS
ARCHITECTURAL DESIGN
25 Sunningdale Close
Wrexham
LL13 9QU
M 07791 480768
E ajones540@btinternet.com

partner LABC

Client: Mr. & Mrs. Haynes.

Drawing Title: Proposed Plan & Site Plan.

Job Title: Proposed Alterations to 25 Woodlands Road,Marford, Wxm.

Date:	Scale:	Rev:	Drg No:
July 2025	1:50 & 1:200 at A1		PD328/03