

This drawing is the property of CB ARCHITECTURAL DESIGN. Copyright is reserved by them and the drawing issued on the condition that it is not copied, reproduced, retained or disclosed to any unauthorised person either wholly or in part without the written consent of CB ARCHITECTURAL DESIGN.

1. All dimensions to be verified on site prior to any shop works being commenced.
2. Any discrepencies to be reported to the Designer before any work is put in hand.
3. Do not scale from this drawing.
4. This drawing is to be read in conjunction with relevant consultants and specialists drawings.
5. This is a metric drawing.
6. Dimensions indicated thus '**' are site dimensions and are to be adjusted onsite by the Contractor accordingly.

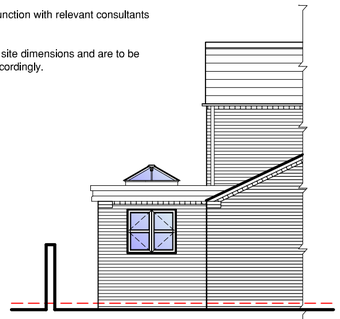


PART REAR ELEVATION

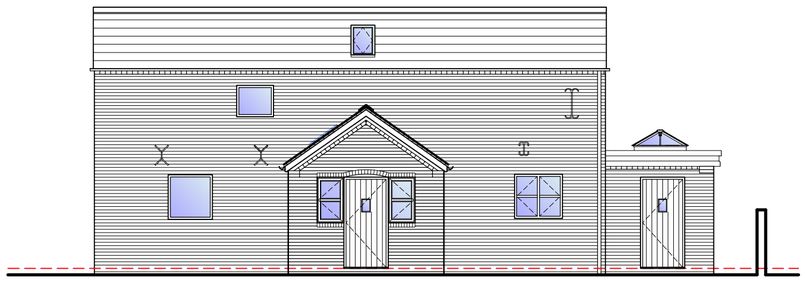

FRONT ELEVATION



PART SIDE ELEVATION

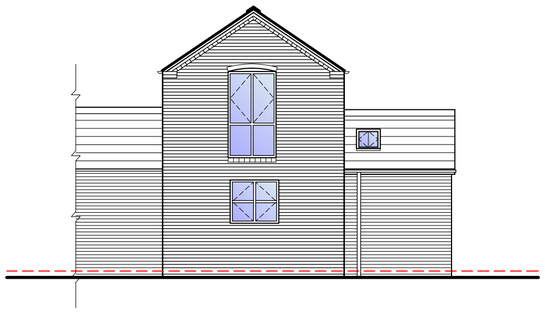

PART SIDE ELEVATION

PROPOSED MATERIALS

WALLS: Facing brickwork to match existing.
ROOF: Welsh Slate to match existing & Flat Roof w/Powder Coated Parapet.
WINDOWS: Sage Green painted timber casements to match existing.
DOORS: Stained timber.
RWG's: Black uPVC, round profile to match existing.
FASCIAS/BARGES/SOFFITS: Brickwork dental course & wet verge to match existing.



TYPICAL PARAPET CAPPING PROFILE

0 10 20 50mm NATURAL SCALE

T: 07833 029535
E: info@cbarchitecturaldesign.co.uk
W: www.cbarchitecturaldesign.co.uk

Architectural Design

Rev:	Description:	Initial:	Chkd:

Client: Mr & Mrs McNeice
Project: Extension at Cherry Tree Barn Halghton Lane Wrexham LL13 0BW
Dwg. Title: Plans AS PROPOSED
Scale: 1:50/1:100 Drawn: C.B. Chkd: C.B. Date: 23/12/25
Dwg. No.: 924/Sk01 Revision: D

ORIGINAL DRAWING SIZE 594 x 420 (A2)