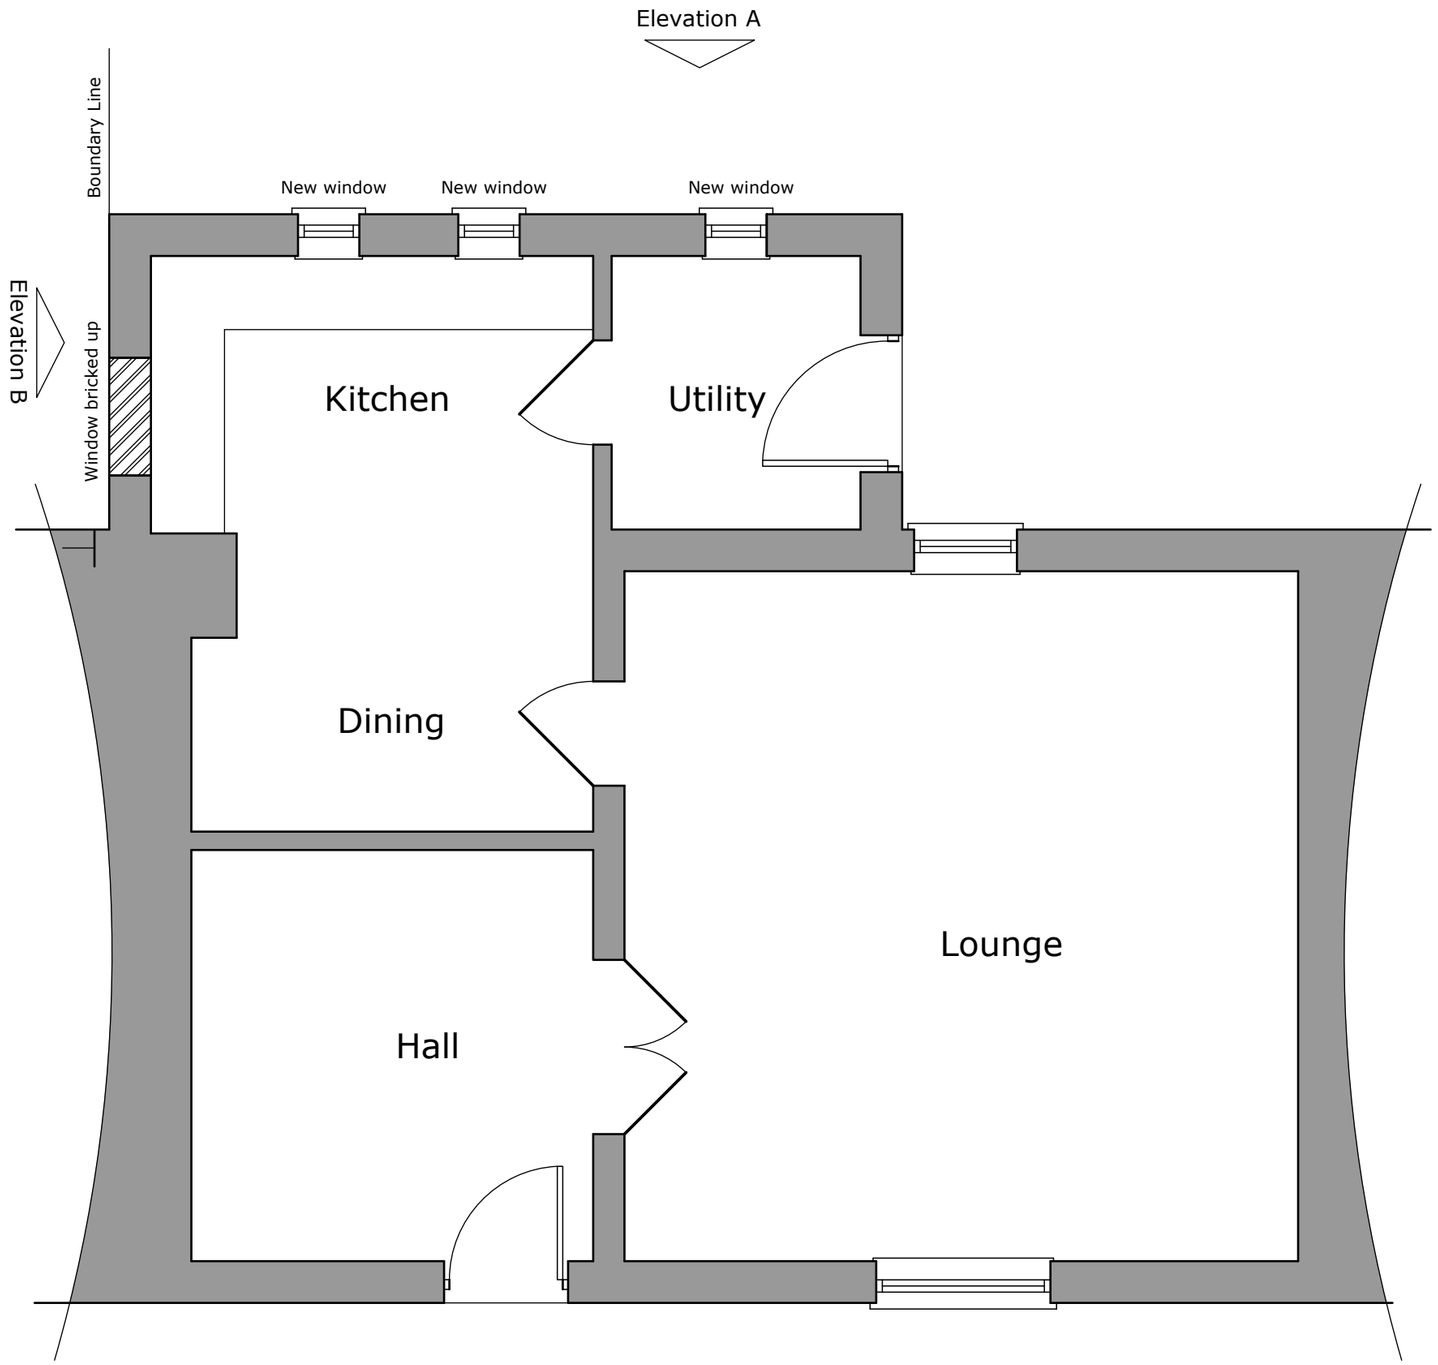


The Contractor must check all dimensions on site before commencing setting out works. Any discrepancies are to be reported immediately.

DO NOT PROCEED IN THE EVENT OF A DISCREPANCY.

For planning application use only

PLANNING DRAWING

- 06/12/2025
Drawing Revisions

Project

2 Ridleywood Court
Wrexham
LL13 9UW

Drawing Title

Ground Floor Plan
As Proposed

Drawing Number	Revision
26-02-PL04	-

Scale	Date
1:50 @ A3	Dec 25

- COPYRIGHT RESERVED