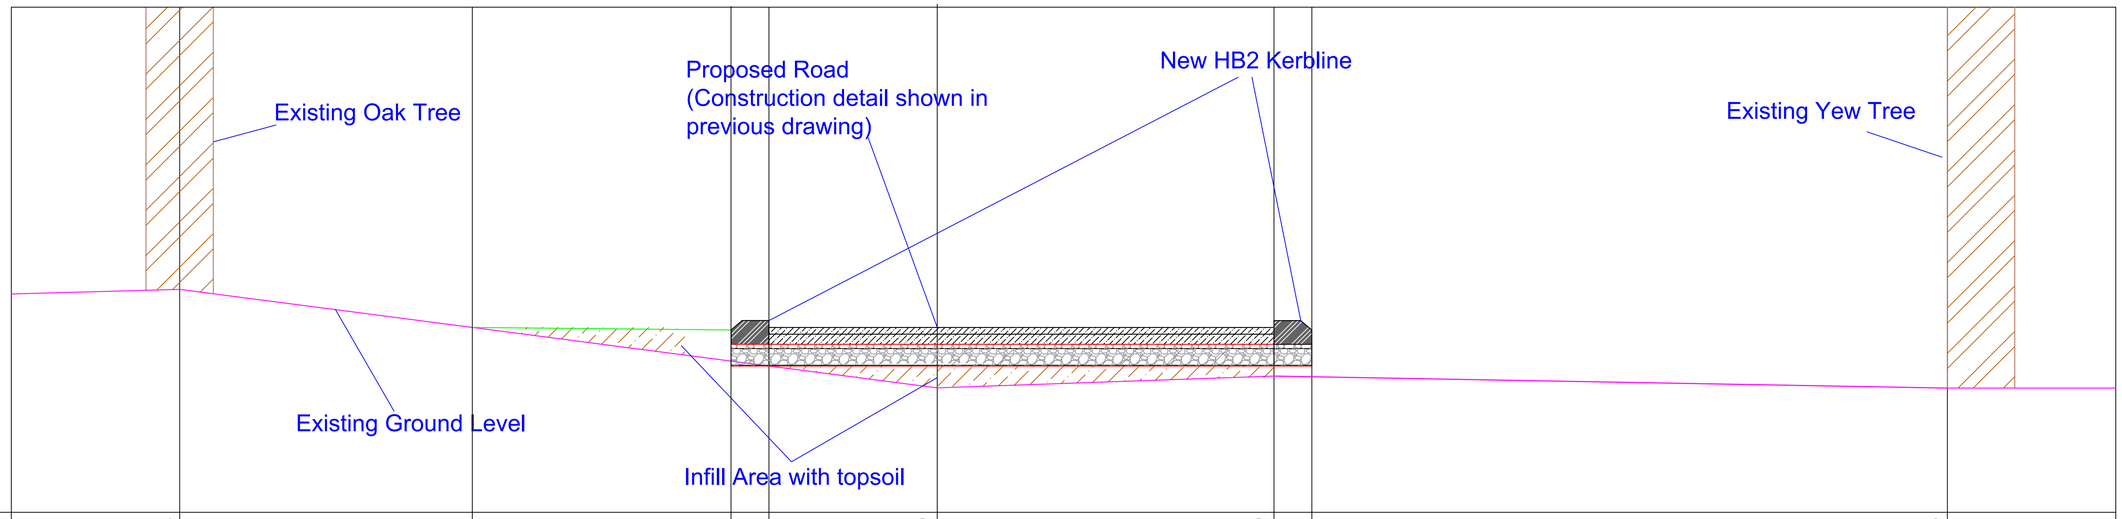


Datum 10.00m	11.324		10.896	10.896	11.098 top of road	10.739	10.809	10.896	10.738	
Existing Level										
Prop Level										
Chainage	01.00	02.74	04.275	04.50	05.00	07.50	07.725	11.50		

DRAWING NUMBER: 22101_5 | 01 | A

WREXHAM COUNTY BOROUGH COUNCIL
CYNGOR BWRDEISTREF SIROL WRECSAM

ABBEY ROAD SOUTH, W.I.E., WREXHAM LL13 9PW.
DE FFORDD YR ABATY, Y.Dd.W., WRECSAM LL13 9PW.

DARREN WILLIAMS
PRIF SWYDDOG AMGYLCHEDD A THECHNEGOL
CHIEF OFFICER ENVIRONMENT AND TECHNICAL

Tel./Ffôn: (01978) 298989
www.wrexham.gov.uk
www.wrecsam.gov.uk

JOB NUMBER: CE
SECTION:
DRAWN BY: JWM
CHECKED BY:
APPROVED BY:

SCALES: @ A1
NATIONAL GRID REF:
STATUS: Scheme

AMENDMENTS: DATE
A Original Drawing 14/12/23

SCHEME TITLE: CREMATORIUM CROSS SECTION
DRAWING TITLE: SECTIONS
DRAWING NUMBER: 22101_5 | 01 | A

Key

Existing Trees
Cellweb
Resurfacing

Pond

Install new tactile crossing

Install New footpath

Install No dig technology to protect tree roots

Funeral Vehicles only - normal traffic to use proposed new road

Proposed new road

Install Gate

6.00
5.90
3.9
4.40
6.00
4.00
3.275

Excavate

Excavate 95m3 of existing ground for new Road installation

Kerbs

Install 130m of new HB2 kerbs at edge of road
Install 2no of 2 x 1m tactile crossings at existing footpath running through proposed road
Install 160m of edging kerb to perimeter of proposed footpath

Surfacing

Carriageway (220m2)
Install 250mm of type 1 sub base with AC 20 60mm
40mm thick SMA surface course to be laid

Footway (120m2)
Install 150mm of type 1 sub base
40mm AC20 - 20mm AC6

Drainage

TO BE DISCUSSED

Lines & Signs

Install One Way Arrows

rematorium

DRAWING NUMBER: 22101_5 | 01 | A

WREXHAM COUNTY BOROUGH COUNCIL
CYNGOR BWRDEISTREF SIROL WRECSAM

ABBEY ROAD SOUTH, W.I.E., WREXHAM LL13 9PW.
DE FFORDD YR ABATY, Y.Dd.W., WRECSAM LL13 9PW.

DARREN WILLIAMS
PRIF SWYDDOG AMGYLCHEDD A THECHNEGOL
CHIEF OFFICER ENVIRONMENT AND TECHNICAL

Tel./Ffôn: (01978) 298989
www.wrexham.gov.uk
www.wrecsam.gov.uk

JOB NUMBER: CE	SCALES: @ A1	AMENDMENTS:	DATE
SECTION:			
DRAWN BY: JWM	NATIONAL GRID REF:		
CHECKED BY:		A Original Drawing	14/12/23
APPROVED BY:	STATUS: Scheme		

SCHEME TITLE: CREMATORIUM NEW ROAD

DRAWING TITLE: SITE PLAN

DRAWING NUMBER: 22101_5 | 01 | A