T91	Italian Alder	Sainsbury Ltd
T92	Cherry	"
T93	Cherry	"
T94	Narrow leaf Ash	"
T95	Cherry	"
T96	Cherry	"
T97	Narrow leaf Ash	"
T98	Silver Birch	"
T99	Cherry	"

Trees specified by reference to an area
(within a dotted black line on the map)

Reference on map	Description	Situation
None		

Groups of trees
(within a broken black line on the map)

Reference on map	Description (including number of trees in the group)	Situation
G1	3 No Pine	Homebase Ltd
G2	3 No Cherry	Homebase Ltd
G3	23 No lime, 19 No Norway Maple 4 No Cherry	Sainsbury Ltd

Woodlands
(within a continuous black line on the map)

Reference on map	Description	Situation
W1	Mixed broadleaf	Homebase Ltd / Sainsbury Ltd

SCHEDULE 2

PART I
PROVISIONS OF THE TOWN AND COUNTRY PLANNING ACT 1990 APPLIED WITH ADAPTATIONS OR MODIFICATIONS

Provision of the Town and Country Planning Act 1990	Adaptation or Modification
Section 69 (registers)	(a) In subsection (1)— (i) omit— ", in such manner as may be prescribed by a development order,", "such" in the second place where it appears, and "as may be so prescribed"; and (ii) substitute "matters relevant to tree preservation orders made by the authority" for "applications for planning permission". (b) In subsection (2)— (i) after "contain" insert ", as regards each such order"; and (ii) for paragraphs (a) and (b) substitute— (a) details of every application under the order and of the authority's decision (if any) in relation to each such application, and (b) a statement as to the subject-matter of every appeal under the order and of the date and nature of the Secretary of State's determination of it.". (c) Omit subsections (3) and (4) (as required by section 198(4)).

Section 70 (determination of applications: general considerations)	(a) In subsection (1)— (i) substitute— "Subject to subsections (1A) and (1B), where" for "Where"; "the authority" for "a local planning authority"; "consent under a tree preservation order" for "planning permission" where those words first appear; and "consent under the order" for "planning permission" in both of the other places where those words appear; (ii) after "think fit", insert— "(including conditions limiting the duration of the consent or requiring the replacement of trees)"; and (iii) omit "subject to sections 91 and 92,". (b) After subsection (1) insert— "(1A) Where an application relates to an area of woodland, the authority shall grant consent so far as accords with the practice of good forestry, unless they are satisfied that the granting of consent would fail to secure the maintenance of the special character of the woodland or the woodland character of the area. (1B) Where the authority grant consent for the felling of trees in a woodland area they shall not impose conditions requiring replacement where such felling is carried out in the course of forestry operations (but may give directions for securing replanting).". (c) Omit subsections (2) and (3).
Section 75 (effect of planning permission)	(a) In subsection (1) substitute— (i) "Any" for the words from "Without" to "any";

	(ii) "consent under a tree preservation order" for "planning permission to develop land"; (iii) "the consent" for "the permission"; and (iv) "the land to which the order relates" for "the land". (b) Omit subsections (2) and (3).
Section 78 (right to appeal against planning decisions and failure to take such decisions)	(a) In subsection (1) substitute— (i) "the authority" for "a local planning authority"; (ii) "consent under a tree preservation order" for "planning permission" in the first place where those words appear; (iii) "consent under such an order" for "planning permission" in the second place where those words appear; (iv) for paragraph (c) substitute— "(c) give a direction under a tree preservation order, or refuse an application for any consent, agreement or approval of that authority required by such a direction; or (d) fail to determine any such application as is referred to in paragraphs (a) to (c) within the period of 8 weeks beginning with the date on which the application was received by the authority,". (b) Omit subsection (2). (c) In subsection (3) for "served within such time and in such manner as may be prescribed by a development order." substitute— "in writing addressed to the Secretary of State, specifying the grounds on which the appeal is made; and such notice shall be served— (a) in respect of a matter mentioned in any of

	paragraphs (a) to (c) of subsection (1), within the period of 28 days from the receipt of notification of the authority's decision or direction or within such longer period as the Secretary of State may allow; (b) in respect of such a failure as is mentioned in paragraph (d) of that subsection, at any time after the expiration of the period mentioned in that paragraph, but if the authority have informed the applicant that the application has been refused, or granted subject to conditions, before an appeal has been made, an appeal may only be made against that refusal or grant.". (d) For subsection (4), substitute— "(4) The appellant shall serve on the authority a copy of the notice mentioned in subsection (3).". (e) For subsection (5), substitute— "(5) For the purposes of the application of section 79(1), in relation to an appeal made under subsection (1)(d), it shall be assumed that the authority decided to refuse the application in question.".
Section79 (determination of appeals)	(a) In subsections (1) and (2), substitute "the authority" for "the local planning authority". (b) Omit subsection (3). (c) In subsection (4), substitute— (i) "section 70(1), (1A) and (1B)" for "sections 70, 72(1) and (5), 73 and 73A and Part I of Schedule 5"; (ii) "consent under a tree preservation order" for "planning permission"; and (iii) "the authority" for "the local planning authority and a development order may apply, with or without modifications, to such an appeal any requirements imposed by a development order by virtue of sections 65

	or 71.". (d) Omit subsections (6) and (6A). (e) In subsection (7), omit the words after "section 78".

PART II
PROVISIONS OF THE TOWN AND COUNTRY PLANNING ACT 1990, AS ADAPTED AND MODIFIED BY PART I

The following provisions of the Town and Country Planning Act 1990, as adapted and modified by Part I of this Schedule, apply in relation to consents, and applications for consent, under this Order.

Section 69

(1) Every local planning authority shall keep a register containing information with respect to matters relevant to tree preservation orders made by the authority.

(2) The register shall contain, as regards each such order—

(a) details of every application under the order and of the authority's decision (if any) in relation to each such application, and

(b) a statement as to the subject-matter of every appeal under the order and of the date and nature of the Secretary of State's determination of it.

.....

(5) Every register kept under this section shall be available for inspection by the public at all reasonable hours.

Section 70

(1) Subject to subsections (1A) and (1B), where an application is made to the authority for consent under a tree preservation order—

(a) they may grant consent under the order, either unconditionally or subject to such conditions as they think fit (including conditions limiting the duration of the consent or requiring the replacement of trees); or

(b) they may refuse consent under the order.

(1A) Where an application relates to an area of woodland, the authority shall grant consent so far as accords with the practice of good forestry, unless they are satisfied that the granting of consent would fail to secure the maintenance of the special character of the woodland or the woodland character of the area.

(1B) Where the authority grant consent for the felling of trees in a woodland area they shall not impose conditions requiring replacement where such felling is carried out in the course of forestry operations (but may give directions for securing replanting).

Section 75

Any grant of consent under a tree preservation order shall (except in so far as the consent otherwise provides) enure for the benefit of the land to which the order relates and of all persons for the time being interested in it.

Section 78

(1) Where the authority—

(a) refuse an application for consent under a tree preservation order or grant it subject to conditions;

(b) refuse an application for any consent, agreement or approval of that authority required by a condition imposed on a grant of consent under such an order or grant it subject to conditions;

(c) give a direction under a tree preservation order, or refuse an application for any consent, agreement or approval of that authority required by such a direction; or

(d) fail to determine any such application as is referred to in paragraphs (a) to (c) within the period of 8 weeks beginning with the date on which the application was received by the authority,

the applicant may by notice appeal to the Secretary of State.

.....

(3) Any appeal under this section shall be made by notice in writing addressed to the Secretary of State, specifying the grounds on which the appeal is made; and such notice shall be served—

(a) in respect of a matter mentioned in any of paragraphs (a) to (c) of subsection (1), within the period of 28 days from the receipt of notification of the authority's decision or direction or within such longer period as the Secretary of State may allow;

(b) in respect of such a failure as is mentioned in paragraph (d) of that subsection, at any time after the expiration of the period mentioned in that paragraph, but if the authority have informed the applicant that the application has been refused, or granted subject to conditions, before an appeal has been made, an appeal may only be made against that refusal or grant.

(4) The appellant shall serve on the authority a copy of the notice mentioned in subsection (3).

(5) For the purposes of the application of section 79(1), in relation to an appeal made under subsection (1)(d), it shall be assumed that the authority decided to refuse the application in question.

Section 79

(1) On an appeal under section 78 the Secretary of State may—

(a) allow or dismiss the appeal, or

(b) reverse or vary any part of the decision of the authority (whether the appeal relates to that part of it or not),

and may deal with the application as if it had been made to him in the first instance.

(2) Before determining an appeal under section 78 the Secretary of State shall, if either the appellant or the authority so wish, give each of them an opportunity of appearing before and being heard by a person appointed by the Secretary of State for the purpose.


.....

(4) Subject to subsection (2), the provisions of section 70(1), (1A) and (1B) shall apply, with any necessary modifications, in relation to an appeal to the Secretary of State under section 78 as they apply in relation to an application for consent under a tree preservation order which falls to be determined by the authority.

(5) The decision of the Secretary of State on such an appeal shall be final.

.....

(7) Schedule 6 applies to appeals under section 78.

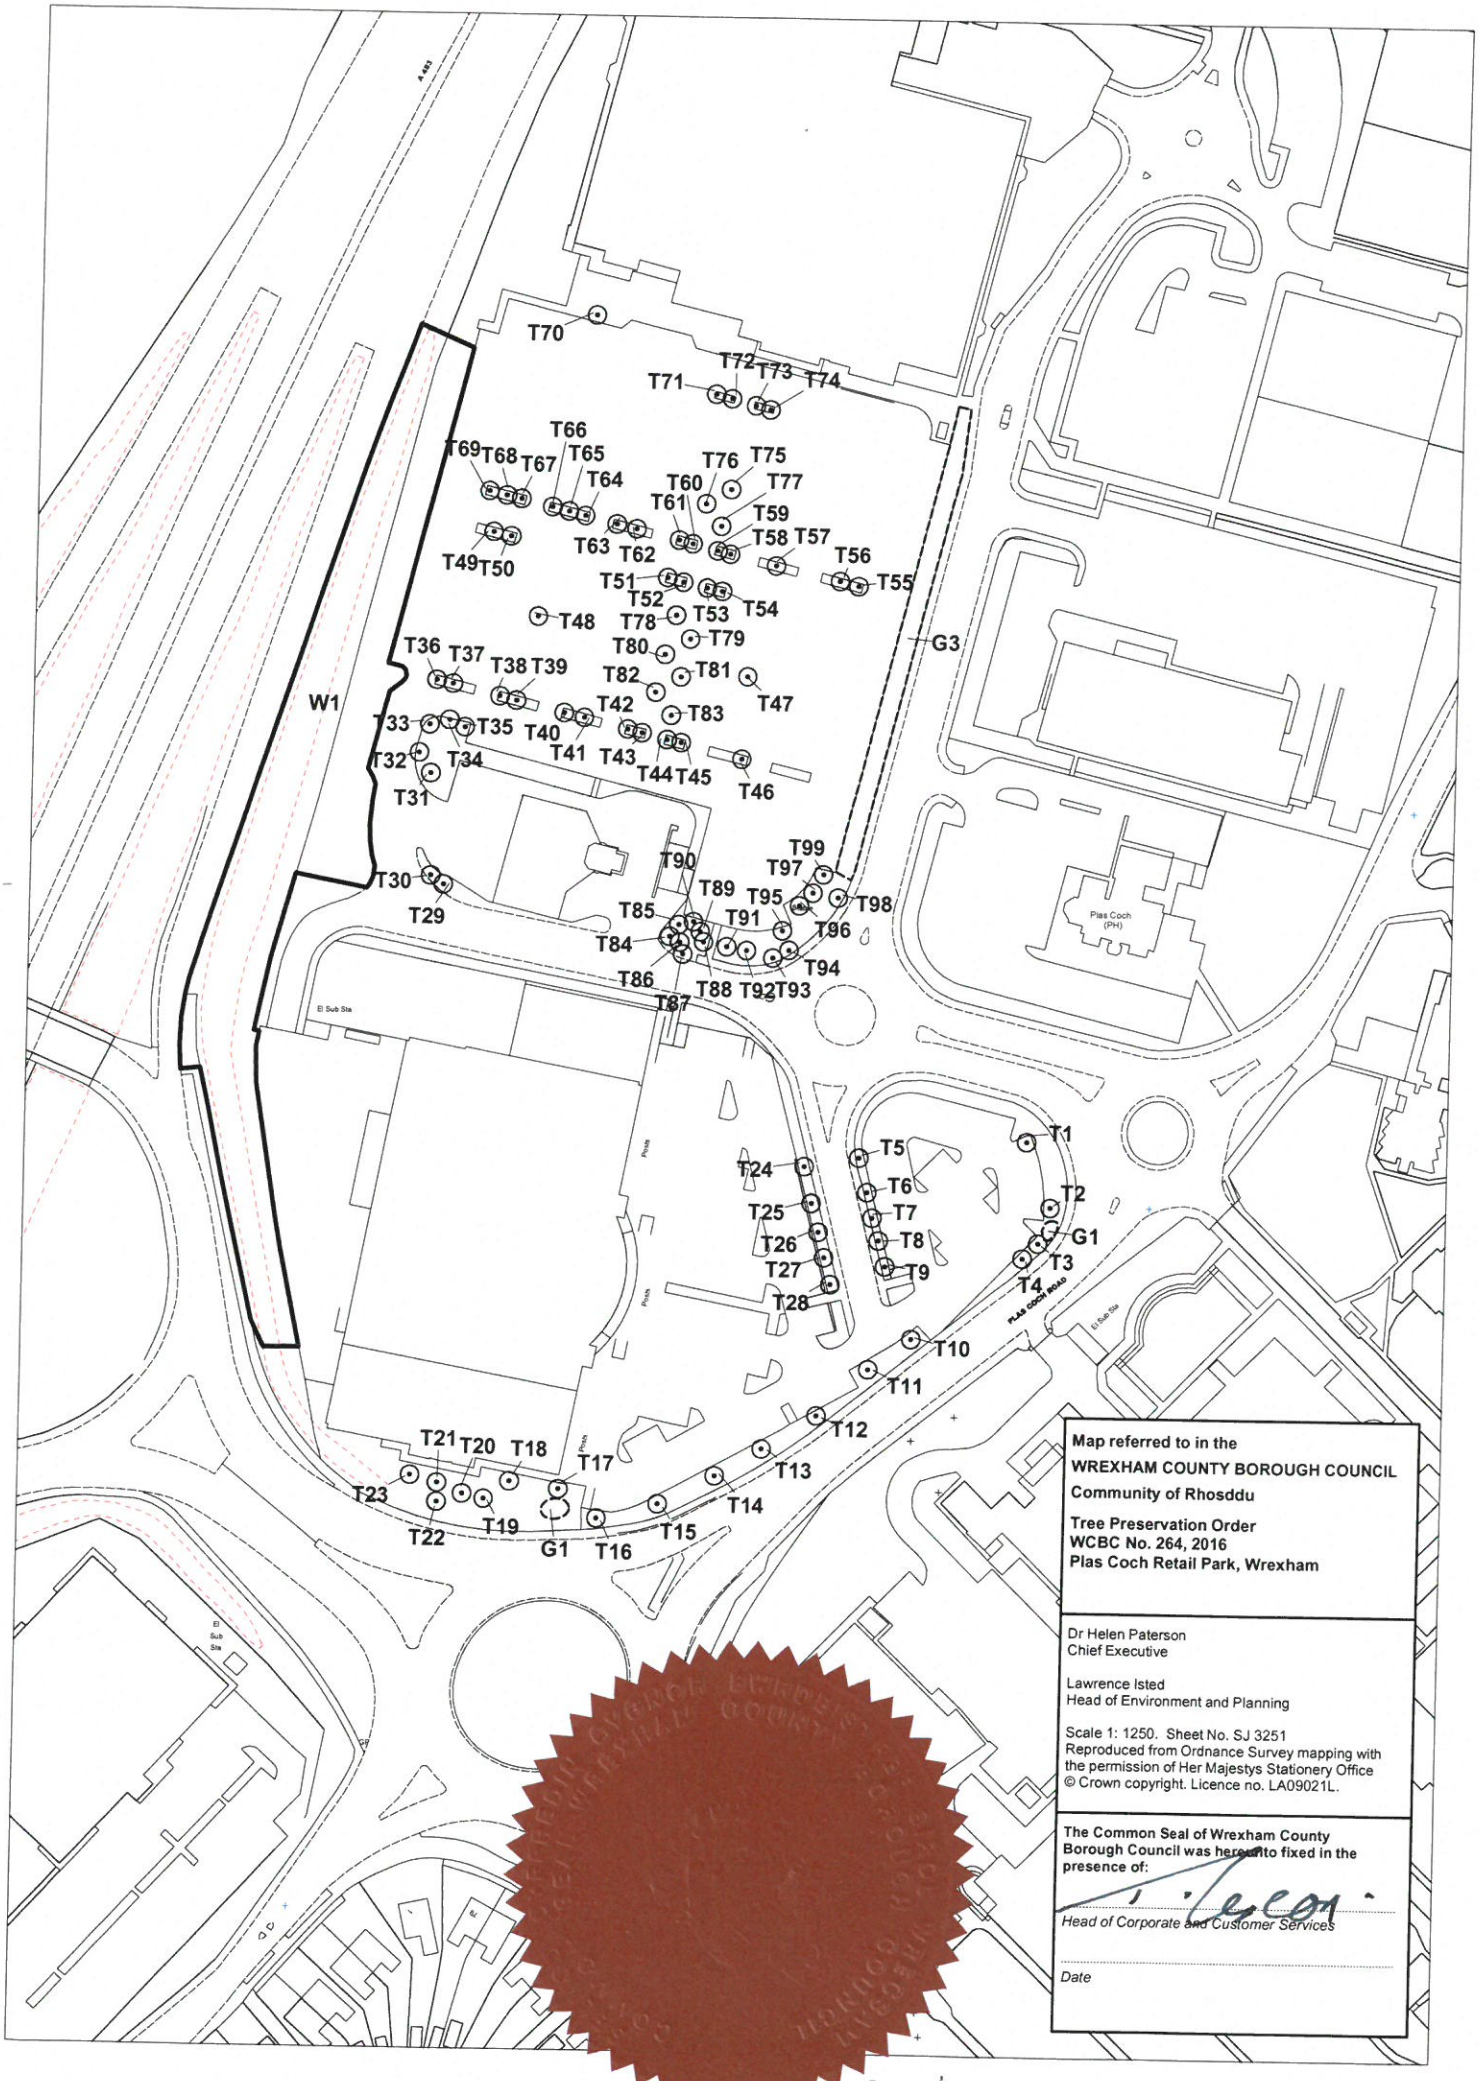

Map referred to in the
WREXHAM COUNTY BOROUGH COUNCIL
Community of Rhosddu

Tree Preservation Order
WCBC No. 264, 2016
Plas Coch Retail Park, Wrexham

Dr Helen Paterson
Chief Executive

Lawrence Isted
Head of Environment and Planning

Scale 1: 1250. Sheet No. SJ 3251
Reproduced from Ordnance Survey mapping with the permission of Her Majestys Stationery Office © Crown copyright. Licence no. LA09021L.

The Common Seal of Wrexham County Borough Council was hereunto fixed in the presence of:

Head of Corporate and Customer Services


Date

353/16

Appendix G

Advisory Information & Sample Specifications

1. BS 5837:2012 Figure 1 - Flow Chart – Design and Construction & Tree Care

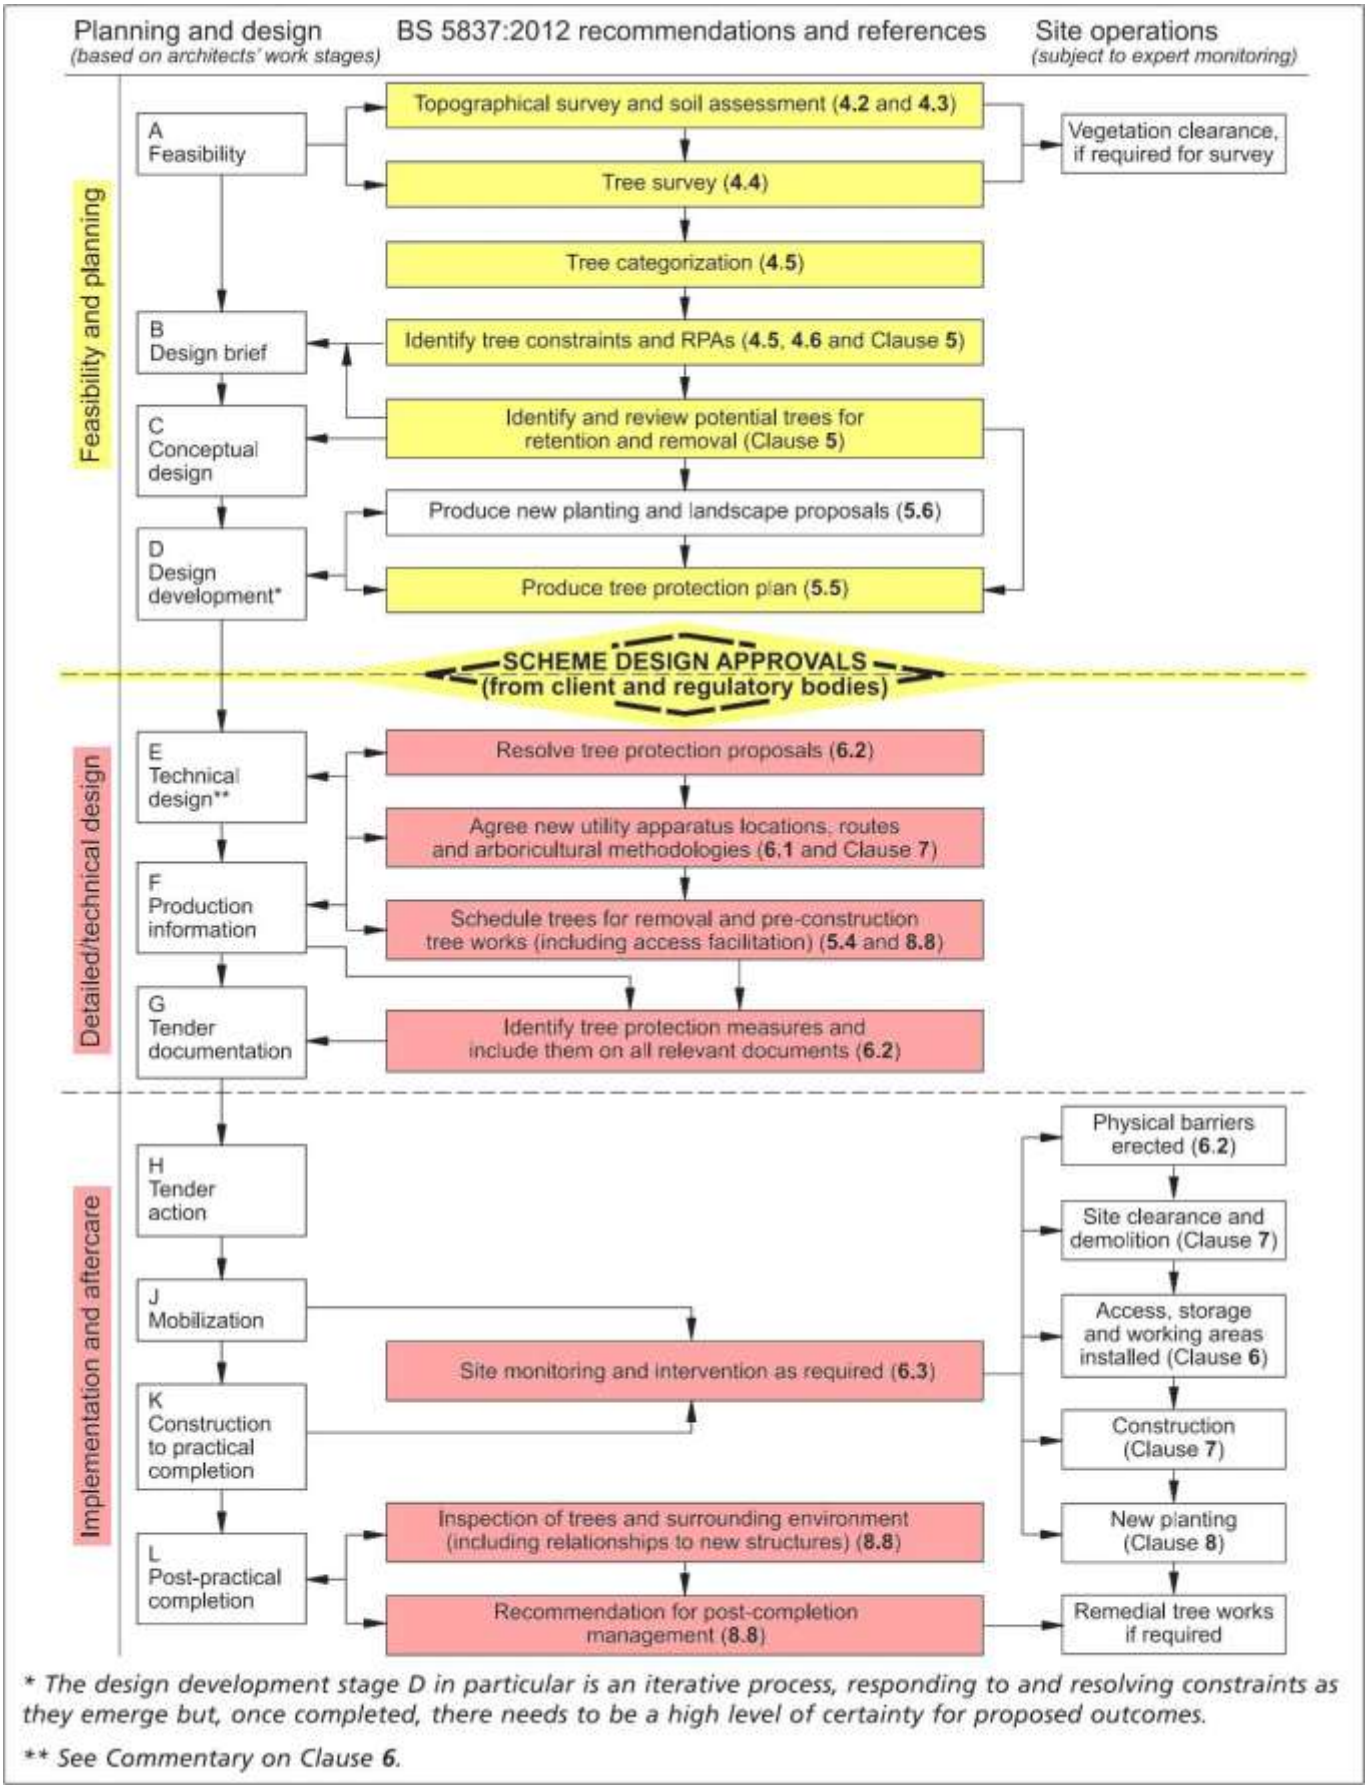

** The design development stage D in particular is an iterative process, responding to and resolving constraints as they emerge but, once completed, there needs to be a high level of certainty for proposed outcomes.*

*** See Commentary on Clause 6.*

2.

European Protected Species and woodland operations. (V4)

Complete all sections of the Checklist

Checklist

1 Are you within, or close to, the known mapped range of any of the protected species OTHER THAN BATS which are potentially everywhere? Tick any that apply.
See distribution maps in the Good Practice Guidance for each species -

- ☐ Dormice
- ☐ Otters
- ☐ Great crested newts
- ☐ Sand lizards
- ☐ Smooth snakes

YES / NO

2 Does your wood contain any of the following habitats? Tick any that apply.

- ☐ Old trees with holes and crevices which might be used bats
- ☐ Species rich scrub/coppice, early growth stage plantations and forest interfaces
- ☐ Rivers on which otters might be found
- ☐ Ponds which might be occupied by great crested newts
- ☐ Open areas on heathy soils

YES / NO

3 Have any of the protected species been recorded in this wood or on adjoining sites? Tick any that apply.
Indicate which sources of information you have checked:

- ☐ National Biodiversity Network (www.nbn.org.uk)
- ☐ Local Biological Records Centre
- ☐ Local Wildlife Trust
- ☐ Other

Specify Other:

YES / NO

4 Have your inspections or any expert surveys found any of the following signs or evidence? Tick any that apply.

- ☐ Signs (e.g. otter spraint, nuts gnawed by dormice, leaves folded by newts)
- ☐ Sightings (or echo-location)
- ☐ Potential breeding or roosting sites (e.g. veteran trees, old trees with crevices, riverside hollow trees, ponds, timber stacks, large fallen deadwood)
- ☐ Confirmed breeding or roosting sites (i.e. evidence of sites actually being used)

Details:

YES / NO

CHECK POINT

If you have answered NO to ALL of the above then only bats need to be considered in your operations.

If you have answered YES to any of the above then the species concerned must be considered as well as bats.

5 Do the operations comply with Good Practice for bats and any other species found (or likely to be found in your wood) or can the operations be modified to do so?
Details: Use reverse of form to expand as required:

YES / NO

6 Whether or not a licence is required...
Has the information been communicated to operators (including the location of breeding sites and sensitive areas)? Tick any that apply.

- ☐ Included in documentation (e.g. contract, letter of instruction, site assessment or other management plan)
- ☐ Shown to operators and/or their supervisor
- ☐ Marked with paint or hazard tape
- ☐ Shown on the site plan

Other means:

YES / NO

7 Have arrangements for supervision been made to ensure Good Practice guidance is complied with during the operations?
Details:

YES / NO

Details

Name of Wood:

Grid Reference: ☐☐ ☐☐☐☐☐☐

Area: (ha) ☐☐☐☐.☐☐


Date of Assessment: ☐☐ ☐☐ ☐☐☐☐

Name of Assessor:

Notes

- A licence is not required but continue to sections 6 and 7 below
- You will need to obtain a licence BEFORE carrying out the work (see EPS Licence Application Forms and Notes)
- You may commit an offence if you do not tell your operators about the protected species in your wood.
- You may commit an offence if you do not take steps to ensure that your operators comply with the Good Practice guidance.


3. BS 5837:2012 Figure 2: Default specification for protective barrier

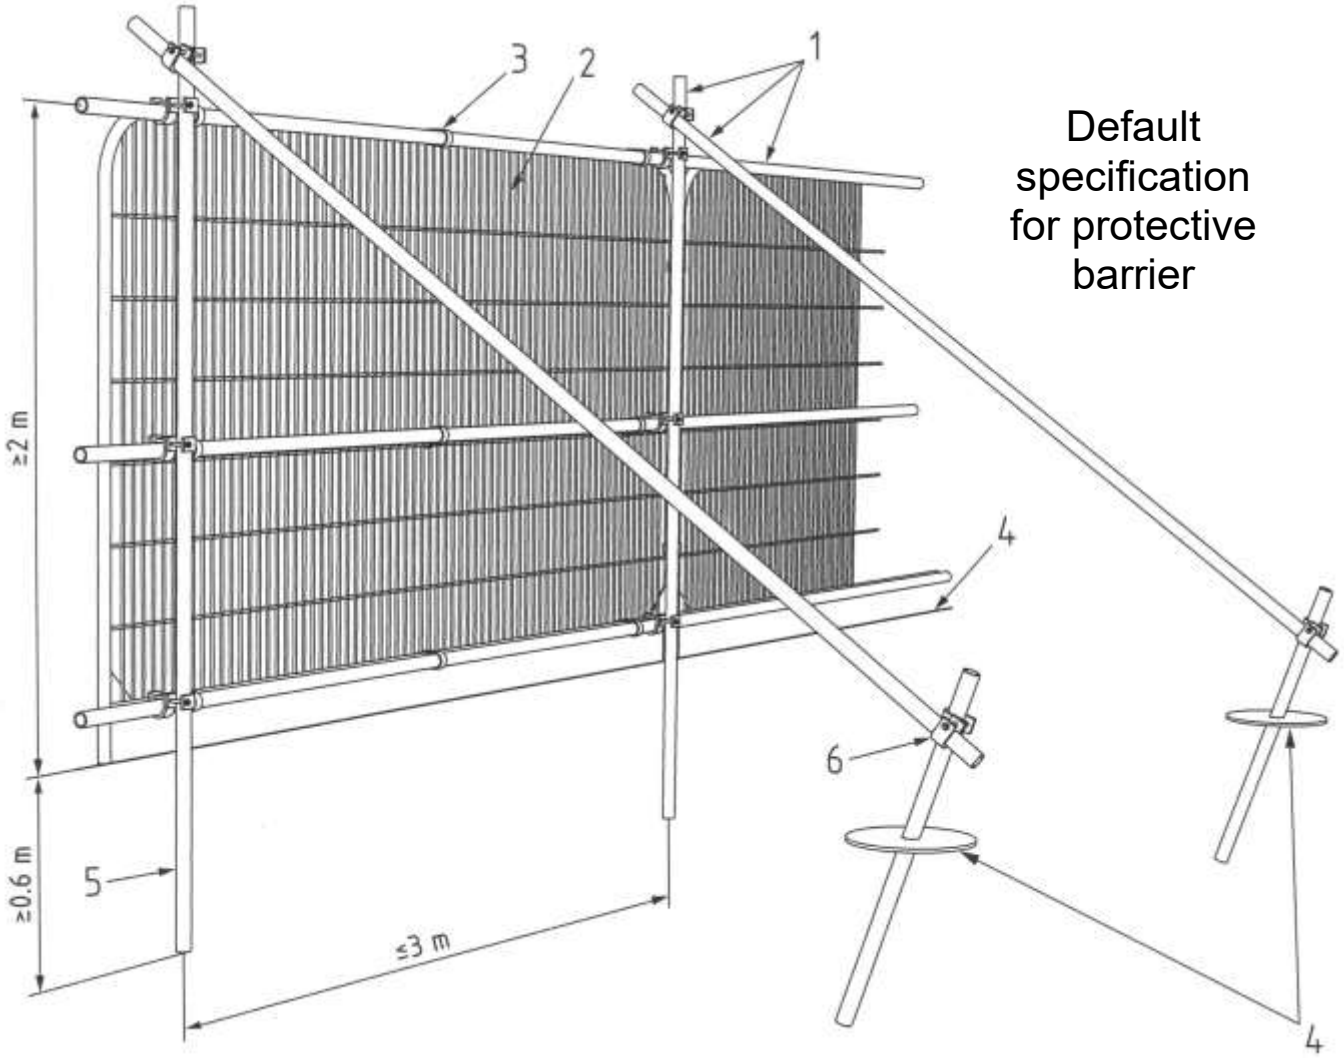


Key

1	Standard scaffold pole
2	Heavy gauge 2m tall galvanised tube and welded mesh infill panels
3	Panels secured to uprights and cross-members with wire ties
4	Ground level
5	Uprights driven into the ground until secure (minimum depth 0.6m
6	Standard scaffold clamps

4. BS 5837:2012 Figure 3: Examples of above-ground stabilizing systems

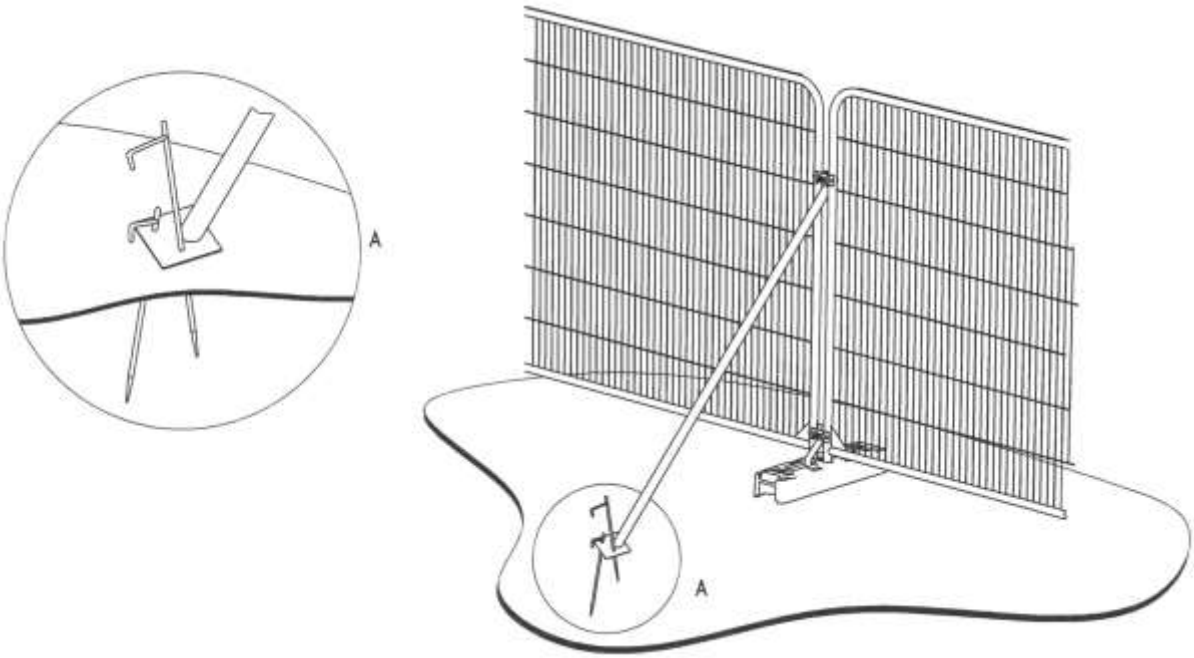


a) Stabilizer strut with base plate secured with ground pins

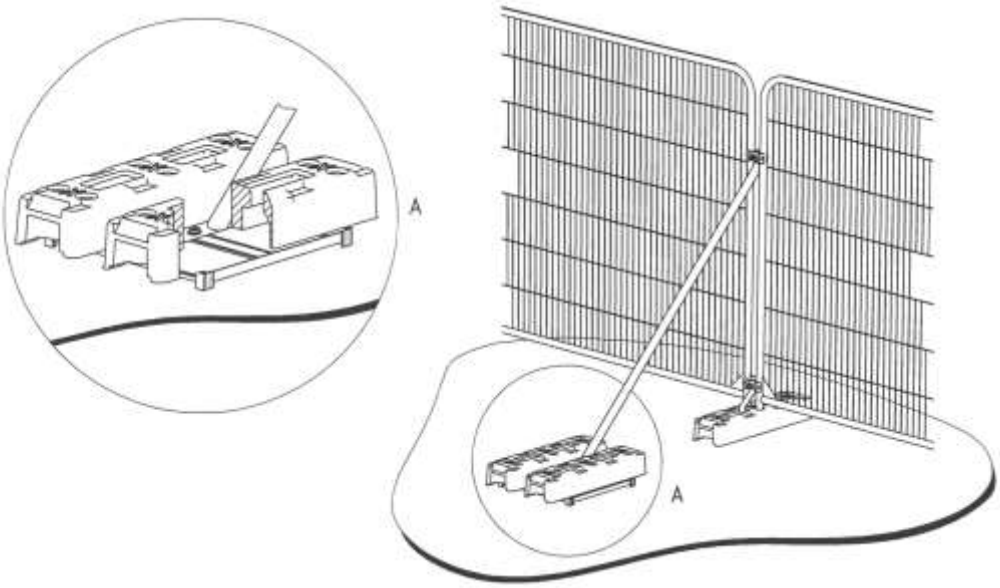


b) Stabilizer strut mounted on block tray

5. Figure 4 Detail of protective barrier where construction encroaches within BS5837:2012 Root Protection Area

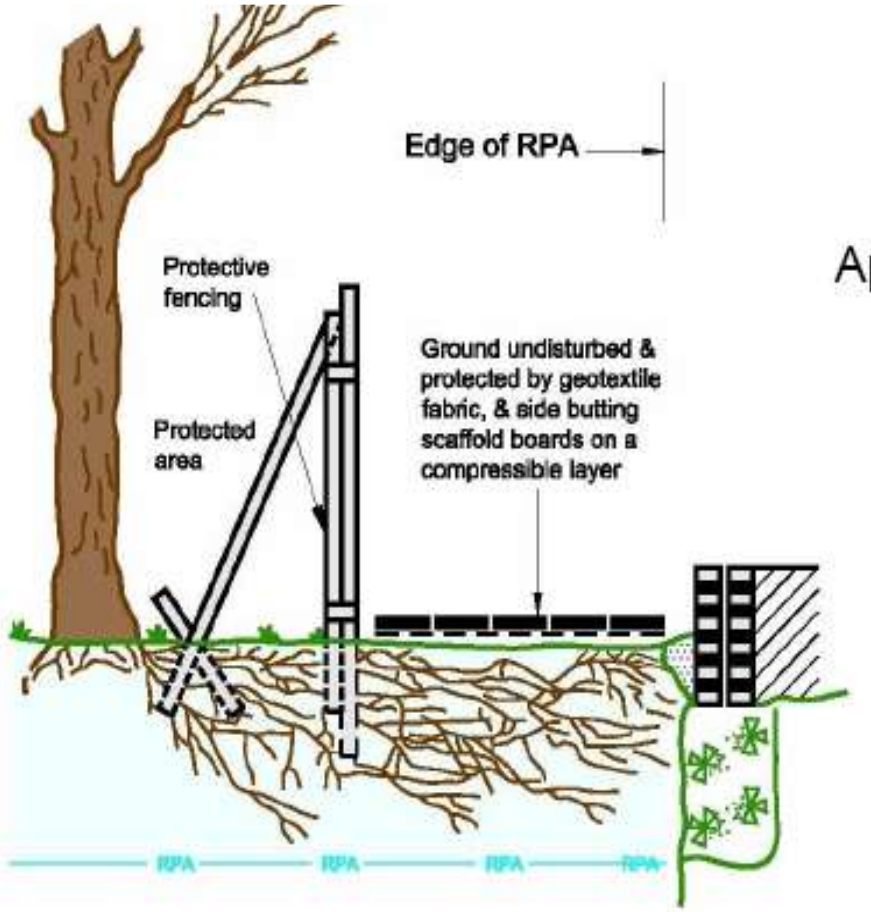

Appendix No 2.1

Figure 4 –

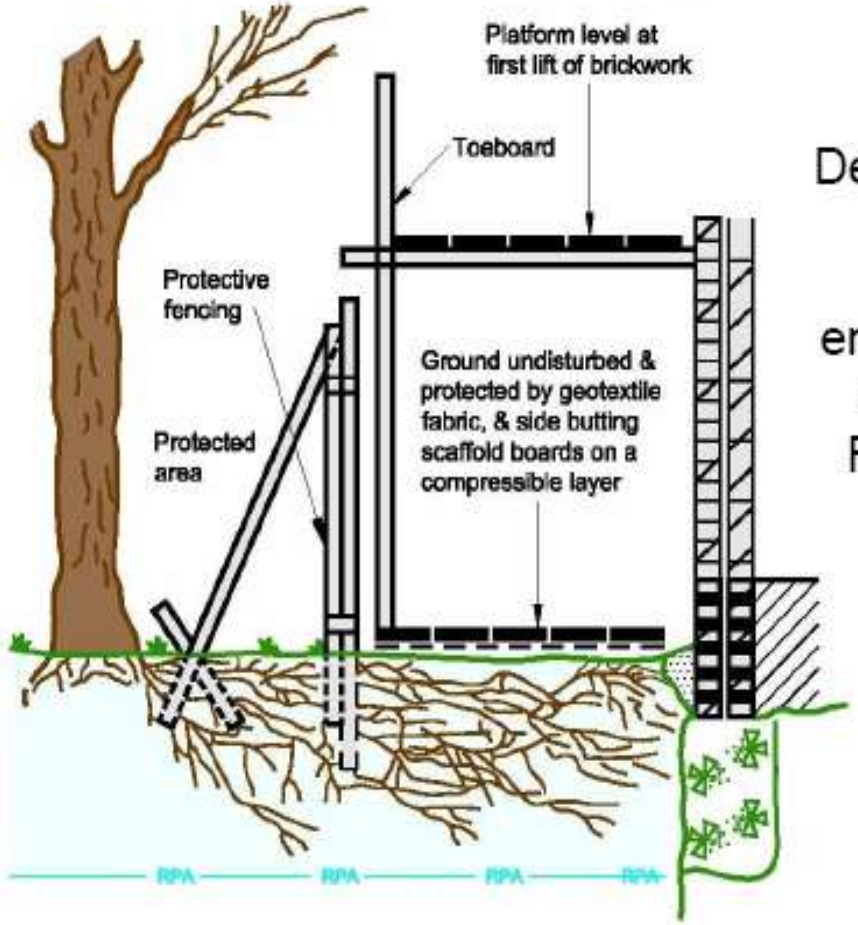

Detail of protective barrier where construction encroaches within BS 5837:2012 Root Protection Area (RPA)


Appendix H

Hayden’s Drawing


Existing Site Plan

The position, condition, and dimensions of the trees are based on a site survey undertaken on 09/01/2019

"The original of this drawing was produced in colour - a monochrome copy should not be relied upon"

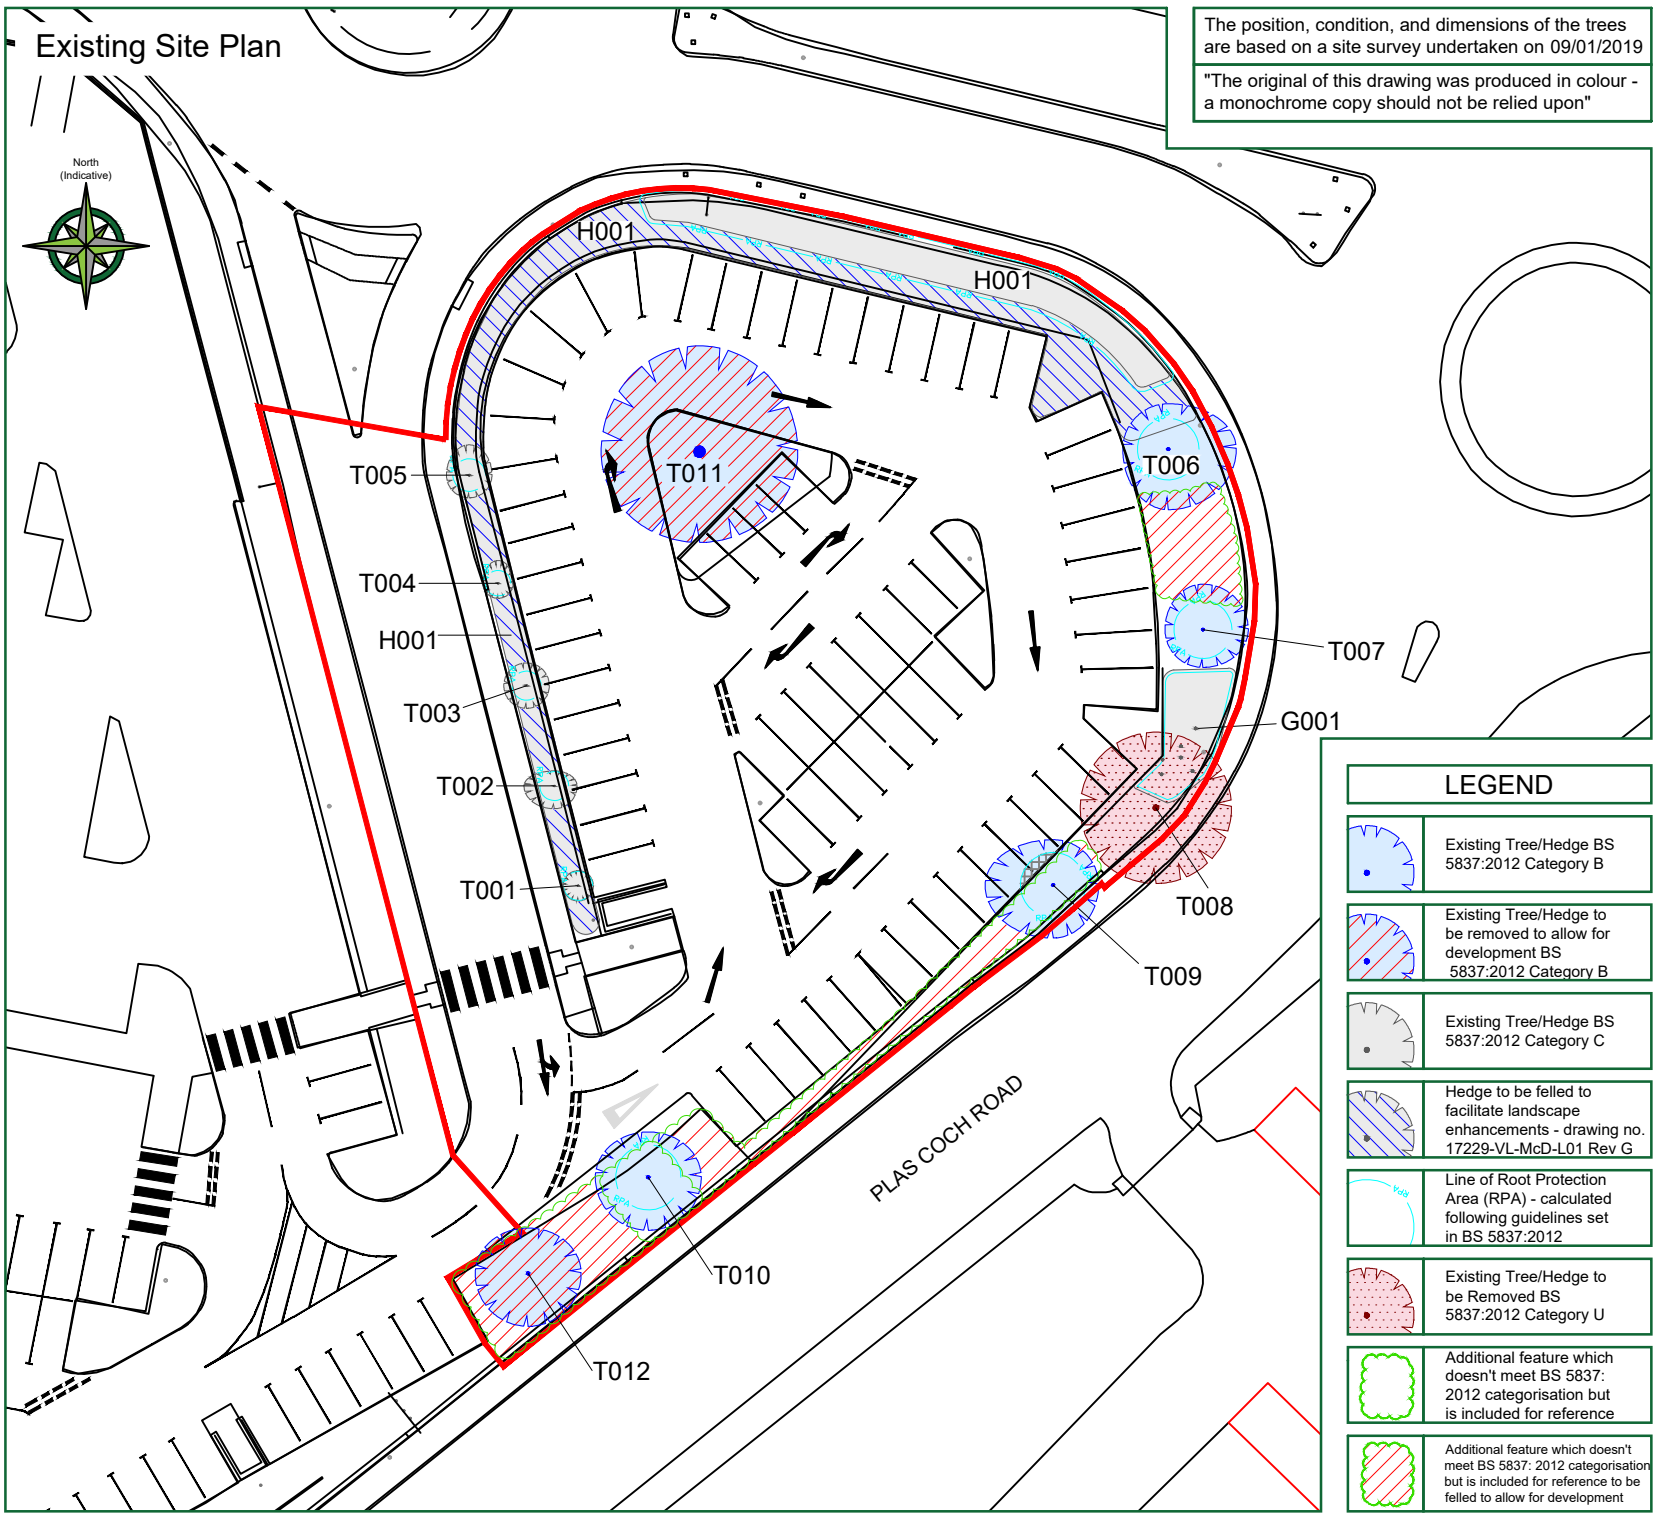

Proposed Site Plan

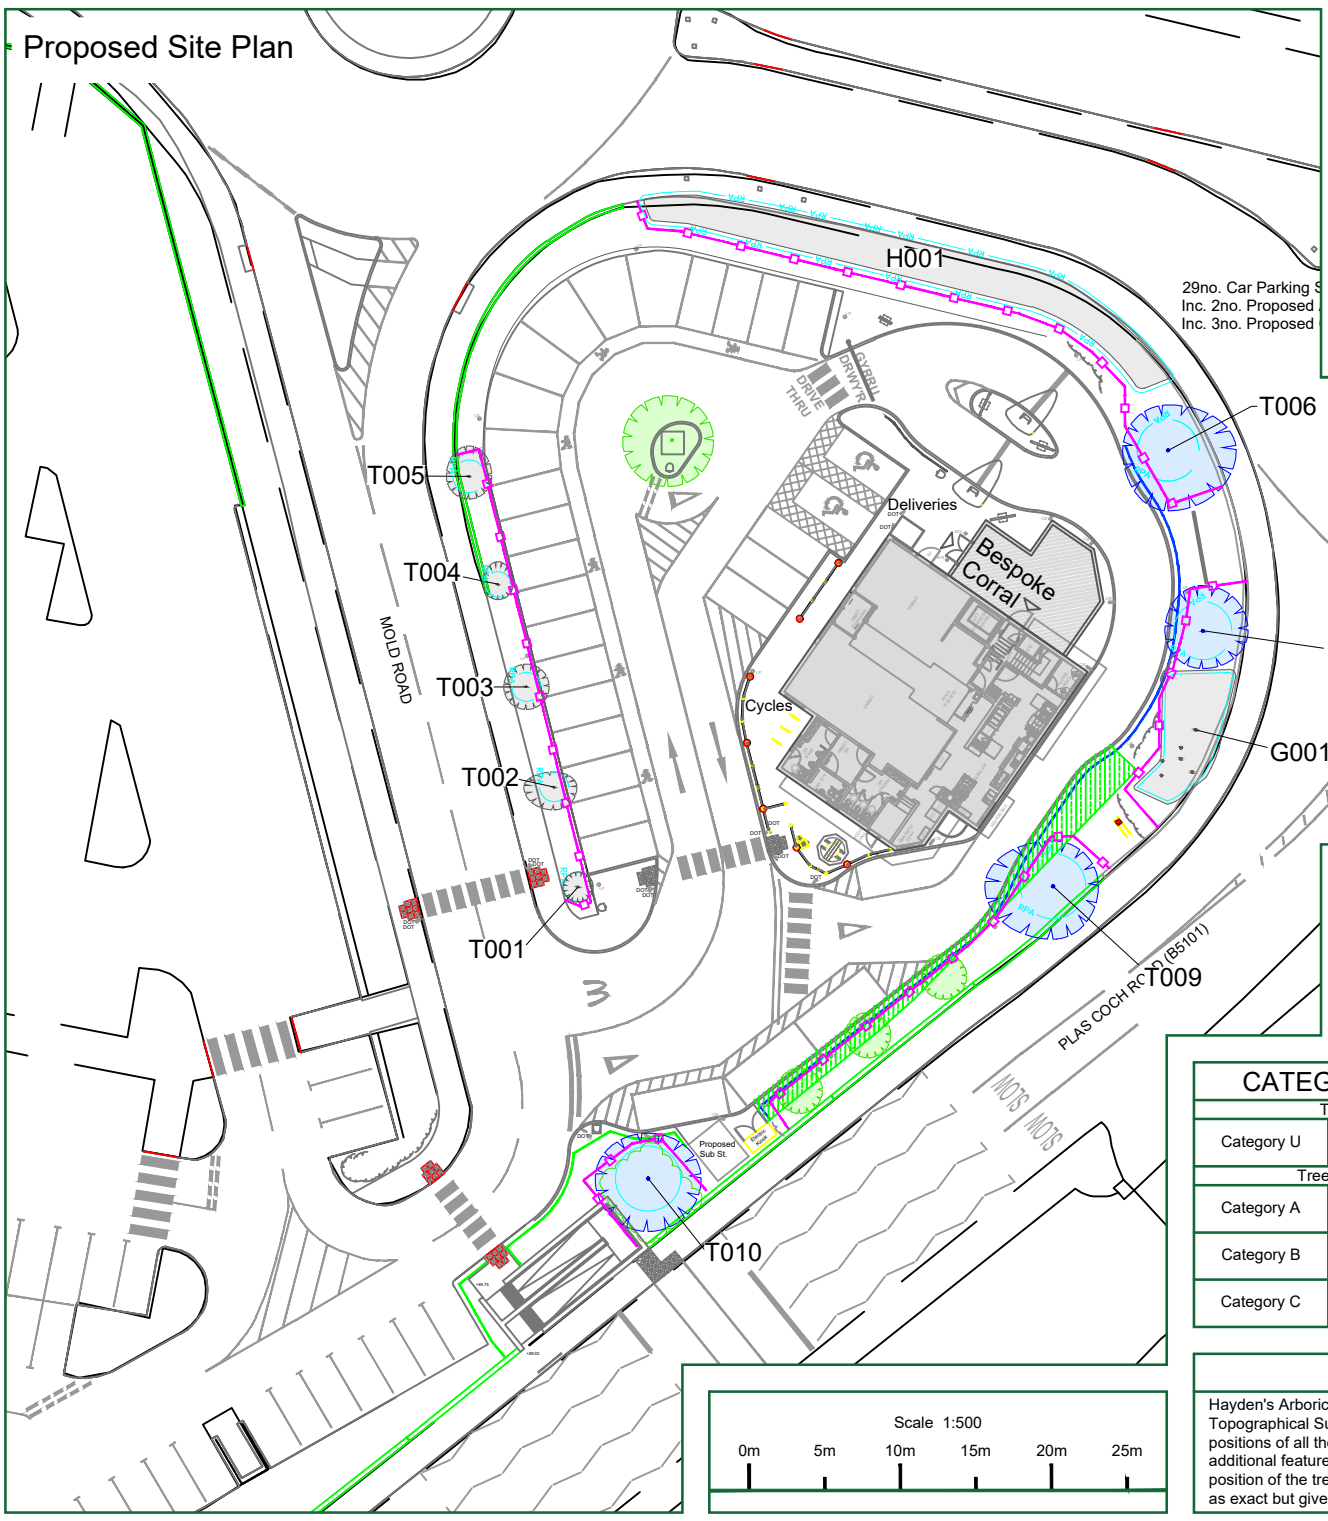

LEGEND

- Existing Tree/Hedge BS 5837:2012 Category B
- Existing Tree/Hedge to be removed to allow for development BS 5837:2012 Category B
- Existing Tree/Hedge BS 5837:2012 Category C
- Hedge to be felled to facilitate landscape enhancements - drawing no. 17229-VL-McD-L01 Rev G
- Line of Root Protection Area (RPA) - calculated following guidelines set in BS 5837:2012
- Existing Tree/Hedge to be Removed BS 5837:2012 Category U
- Additional feature which doesn't meet BS 5837: 2012 categorisation but is included for reference
- Additional feature which doesn't meet BS 5837: 2012 categorisation but is included for reference to be felled to allow for development
- Line of proposed temporary protective barrier
- Existing hard surfacing within the RPA to be returned to soft landscape
- Existing hard surfacing being turned to soft landscape
- Proposed New Tree - refer to drawing no. 17229-VL-McD-D01 rev. B
- 1100mm High Timber Close Boarded Fence
- 1100mm High Timber Post and Rail Fence

CATEGORY AND DEFINTION


Trees unsuitable for retention	
Category U	Those in such condition that they cannot realistically be retained as living trees in the current land use for longer than 10 years
Trees to be considered for retention	
Category A	**Trees of high quality** with an estimated remaining life expectancy of at least 40 years
Category B	**Trees of moderate quality** with an estimated remaining life expectancy of at least 20 years
Category C	**Trees of low quality** with an estimated remaining life expectancy of at least 10 years, or young trees with a stem diameter below 150mm

NOTE:

Hayden's Arboricultural Consultants were provided with a Topographical Survey but these do not always show the positions of all the trees/features on site. The locations of any additional features have been fixed using GPS. As such the position of the trees/landscape features should not be taken as exact but gives a fair distribution of their locations on site.

Scale 1:500

0m 5m 10m 15m 20m 25m

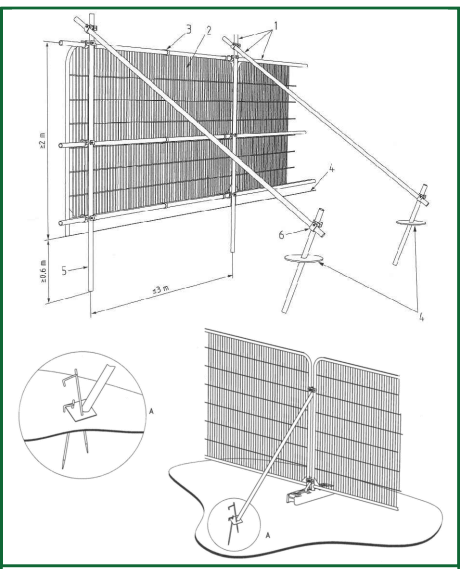

1 - Standard scaffold poles; **2** - Heavy gauge 2m tall galvanized tube and welded mesh infill panels; **3** - Panels secured to uprights & cross-members with wire ties; **4** - Ground level; **5** - Uprights driven into the ground until secure (minimum depth 0.6m; **6** - Standard scaffold clamps

Method Statement Flow Chart

Pre Development

1. Pre Commencement Site Meeting — Critical Monitoring Point
2. Undertake Tree Felling/Surgery
3. Erect Protective Fencing — Critical Monitoring Point

Construction

4. Main Phase of Construction
5. Removal of exisitng hard surfacing within RPA of T009 and return to soft landscape. — Critical Monitoring Point
6. Top Dress existing hard surfacing

Post-Development/ Completion

7. Remove Protective Fencing — Critical Monitoring Point
8. Install perimeter fencing
9. Undertake Planting/ Landscaping — Critical Monitoring Point
10. Completion Site Visit/ Meeting

Project Completion

Rev:	Date:	By:	Revision:
G	19/01/26	JF	Updates to felling as per landscaping scheme
F	22/07/25	JF	Drawing updated to be based on: 7391_AEW_8104_1004_E Proposed Site Plan
E	29/01/21	KFJ	Drawing updated to be based on AEW Architects and Designers Ltd Proposed Site Plan drawing no. 7391_AEW_8104_1004 C
D	27/11/20	KFJ	Based on Glanville drawing no. 8190110/4101 and AEW Architects and Designers Ltd drawing no. 7391_AEW_8104_1004 A. T012 also added to drawing due to location of proposed footpath
C	04/11/20	KFJ	Based on Glanville drawing no. 8190110/4101 and AEW Architects and Designers Ltd drawing no. 7391_AEW_8104_1004
B	03/09/20	KFJ	Based on Glanville drawing no. 8190110/4101 and AEW Architects and Designers Ltd drawing no. 7391_AEW_8104_F006 B
A	05/12/19	JF	Based on Glanville drawing no. 8190110/4101 and AEW Architects and Designers Ltd drawing no. 7391_AEW_8104_0004 E
-	24/04/19	NT	Based on Glanville drawing no. 8190110/4101 and AEW Architects and Designers Ltd drawing no. 7894-SA-8903-SK01 C

HAYDEN'S Arboricultural Consultants

© HAYDEN'S 2026

5 Moseleys Farm Business Centre
Fornham All Saints,
Bury St Edmunds
Suffolk IP28 6JY

Head Office: 01284 765391
South West: 01722 657423
www.treesurveys.co.uk
Email: info@treesurveys.co.uk

Client:	McDonalds Restaurants Ltd
Drawing Title:	Full AIA
Site:	McDonalds, Plas Coch Retail Park, Wrexham
Date:	19/01/26
Drawn By:	JF
Cad File Ref:	Cli\Pro\7215-D-AIA.dwg
Scale:	1:500 (A3)
Checked By:	NH
Drawing No:	7215-D-AIA
Rev:	G

Appendix I

Drawing no. 17229-VL-McD-L01 rev. G