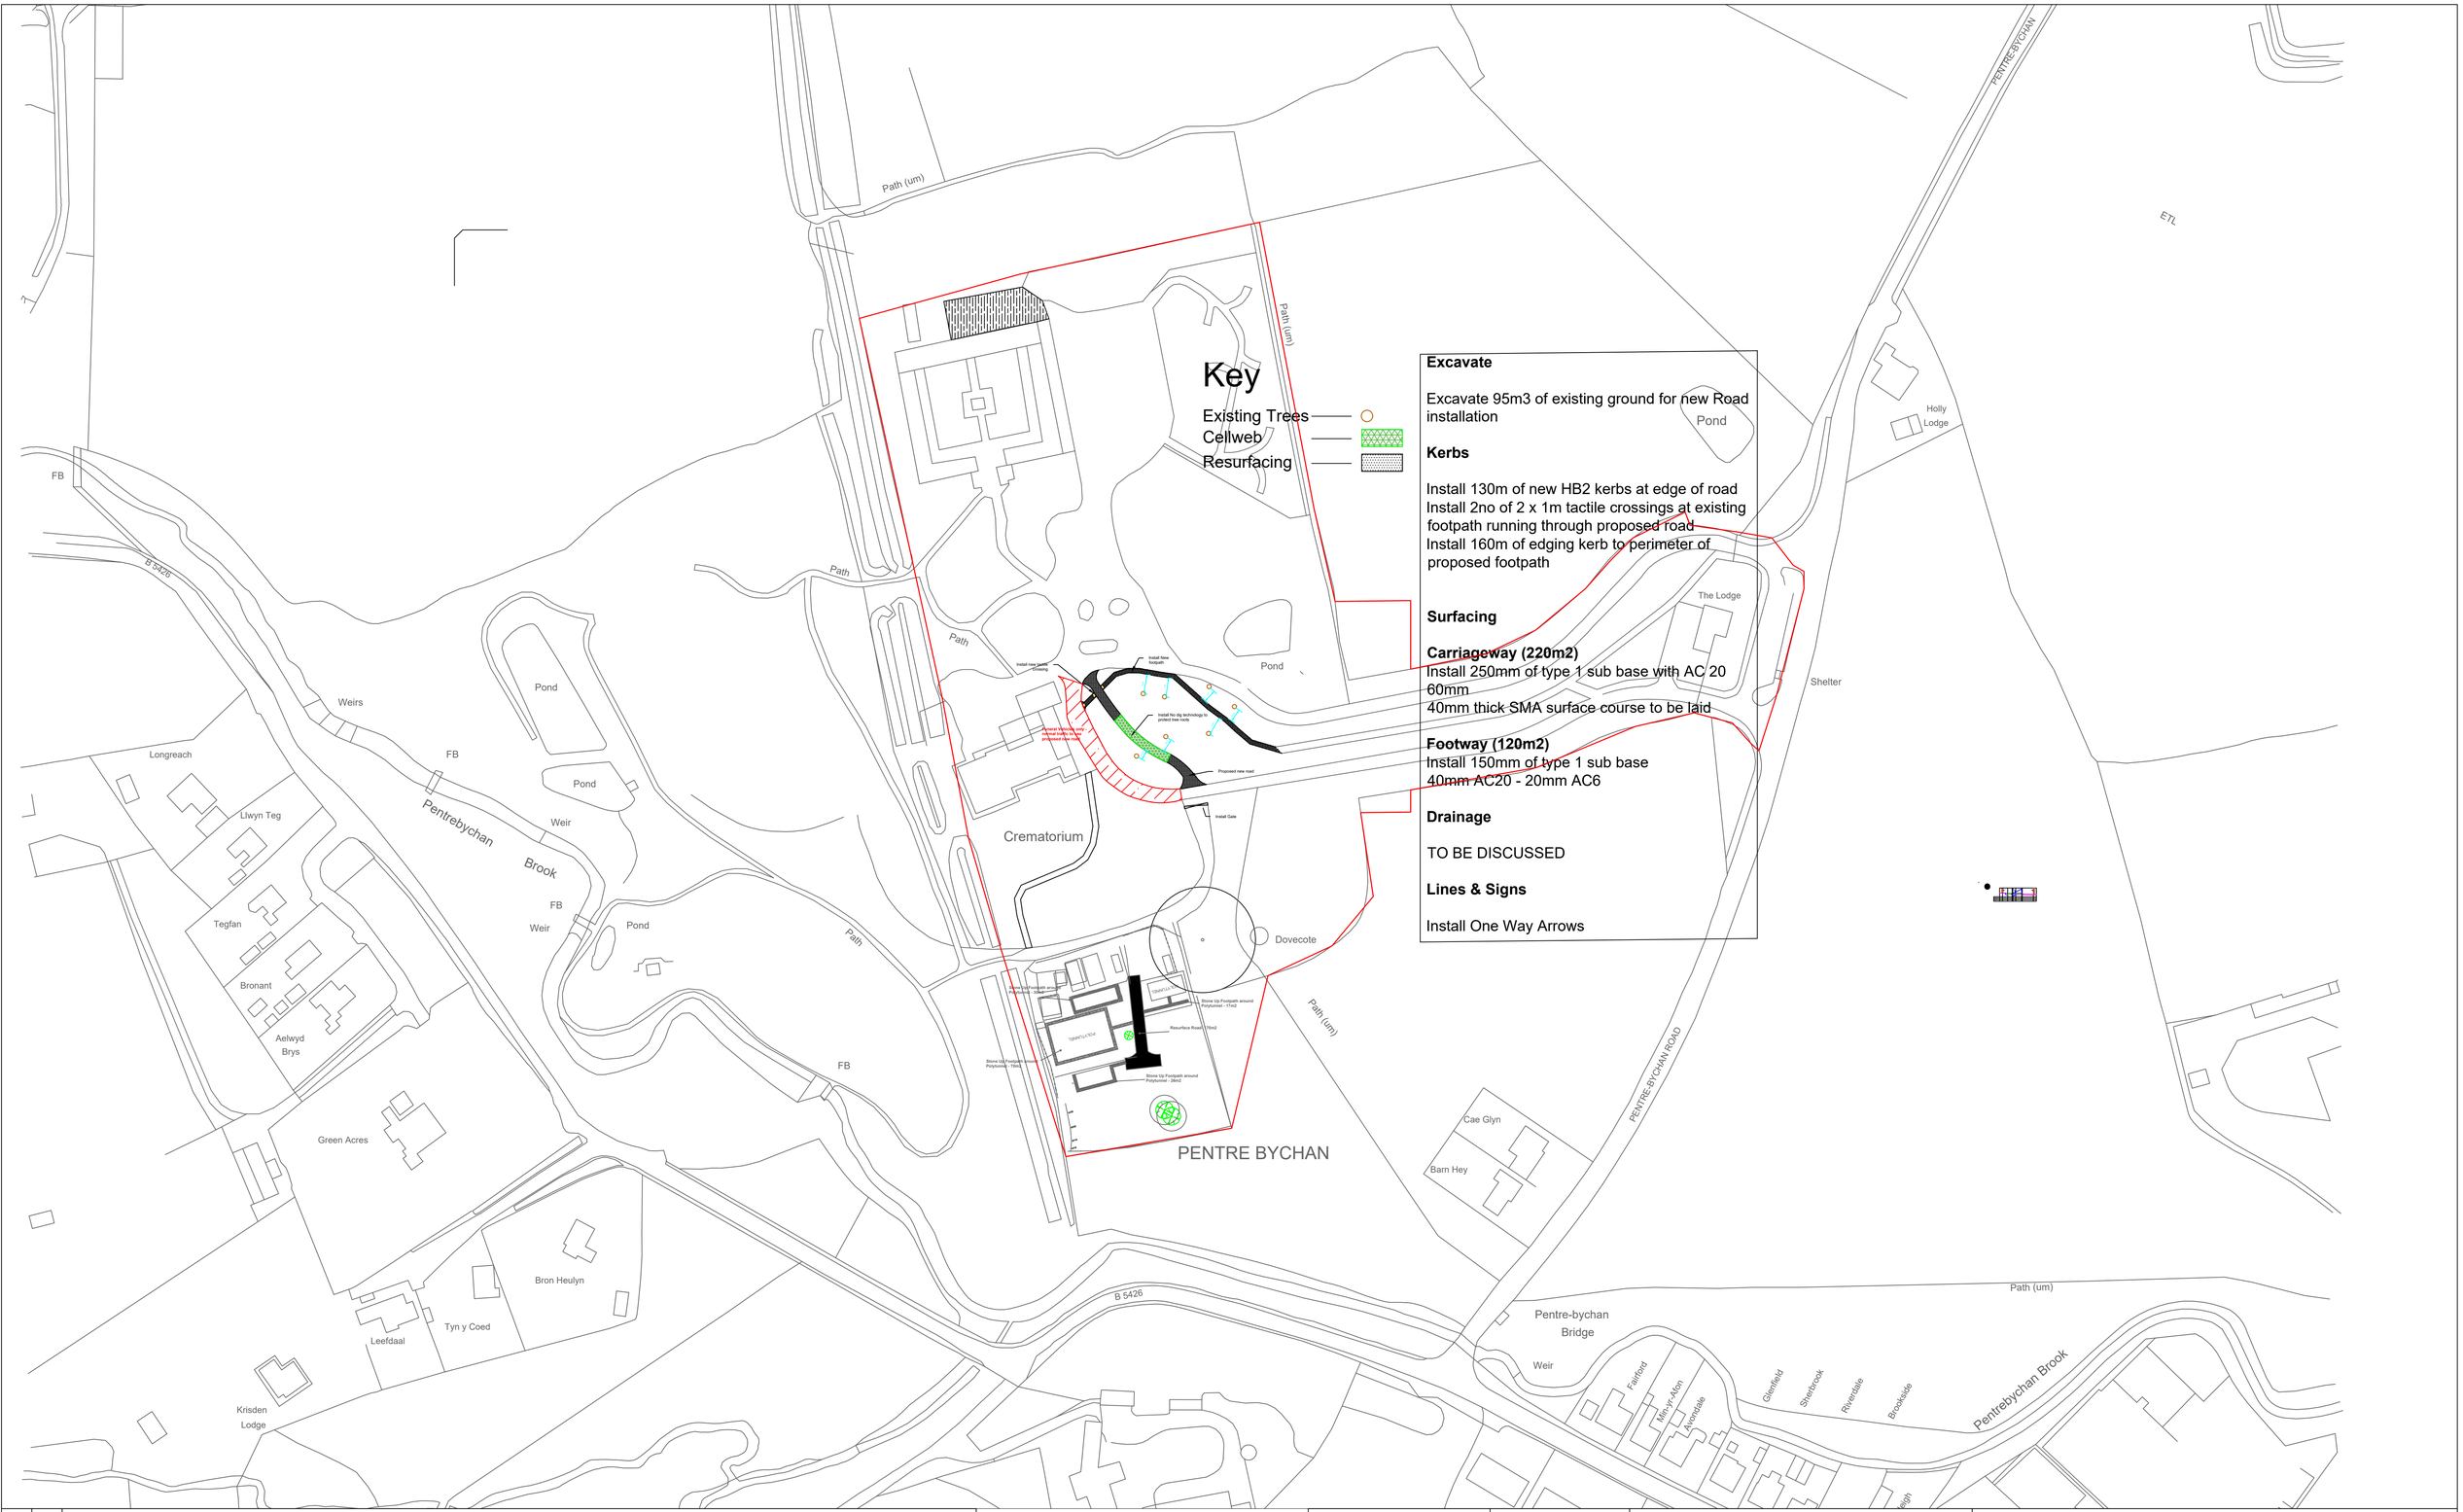


DRAWING NUMBER: 22101_5 | 01 | A

wrexham COUNTY BOROUGH COUNCIL
CYNGOR BWRDEISTREF SIROL wrecsam

WREXHAM COUNTY BOROUGH COUNCIL
CYNGOR BWRDEISTREF SIROL WRECSAM

ABBEY ROAD SOUTH, W.I.E., WREXHAM LL13 9PW.
DE FFORDD YR ABATY, Y.Dd.W., WRECSAM LL13 9PW.

DARREN WILLIAMS
PRIF SWYDDOG AMGYLCHEDD A THECHNEGOL
CHIEF OFFICER ENVIRONMENT AND TECHNICAL

Tel./Ffôn: (01978) 298989
www.wrexham.gov.uk
www.wrecsam.gov.uk

JOB NUMBER:	CE
SECTION:	
DRAWN BY:	JWM
CHECKED BY:	
APPROVED BY:	
SCALES:	@ A1
NATIONAL GRID REF:	

AMENDMENTS:		DATE
A	Original Drawing	14/12/23

STATUS: Scheme

SCHEME TITLE: CREMATORIUM NURSERY

DRAWING TITLE: LOCATION PLAN

DRAWING NUMBER: 22101_5 | 01 | A

Key

Existing Trees

Cellweb

Resurfacing

Excavate

Excavate 95m3 of existing ground for new Road installation

Kerbs

Install 130m of new HB2 kerbs at edge of road
Install 2no of 2 x 1m tactile crossings at existing footpath running through proposed road
Install 160m of edging kerb to perimeter of proposed footpath

Surfacing

Carriageway (220m2)
Install 250mm of type 1 sub base with AC 20 60mm
40mm thick SMA surface course to be laid

Footway (120m2)
Install 150mm of type 1 sub base
40mm AC20 - 20mm AC6

Drainage

TO BE DISCUSSED

Lines & Signs

Install One Way Arrows

Path
Path
Pond
Pond
Pond
Crematorium
Dovecote
The Lodge
Path
Path (um)
(um)
Install new tactile crossing
Install New footpath
Install No dig technology to protect tree roots
Funeral Vehicles only - normal traffic to use proposed new road
Proposed new road
Install Gate
Stone Up Footpath around Polytunnel - 30m2
Stone Up Footpath around Polytunnel - 17m2
Resurface Road - 170m2
POLYTUNNEL
POLYTUNNEL

DRAWING NUMBER: 22101_5 01 A

wrexham COUNTY BOROUGH COUNCIL
CYNGOR BWRDEISTREF SIROL wrecsam

WREXHAM COUNTY BOROUGH COUNCIL
CYNGOR BWRDEISTREF SIROL WRECSAM

ABBEY ROAD SOUTH, W.I.E., WREXHAM LL13 9PW.
DE FFORDD YR ABATY, Y.Dd.W., WRECSAM LL13 9PW.

DARREN WILLIAMS
PRIF SWYDDOG AMGYLCHEDD A THECHNEGOL
CHIEF OFFICER ENVIRONMENT AND TECHNICAL

Tel./Ffôn: (01978) 298989
www.wrexham.gov.uk
www.wrecsam.gov.uk

JOB NUMBER:	CE
SECTION:	
DRAWN BY:	JWM
CHECKED BY:	
APPROVED BY:	
SCALES:	1:500 @ A1
NATIONAL GRID REF:	
STATUS:	Scheme

AMENDMENTS:	DATE
A Original Drawing	14/12/23

SCHEME TITLE: CREMATORIUM

DRAWING TITLE: SITE PLAN

DRAWING NUMBER: 22101_5 01 A