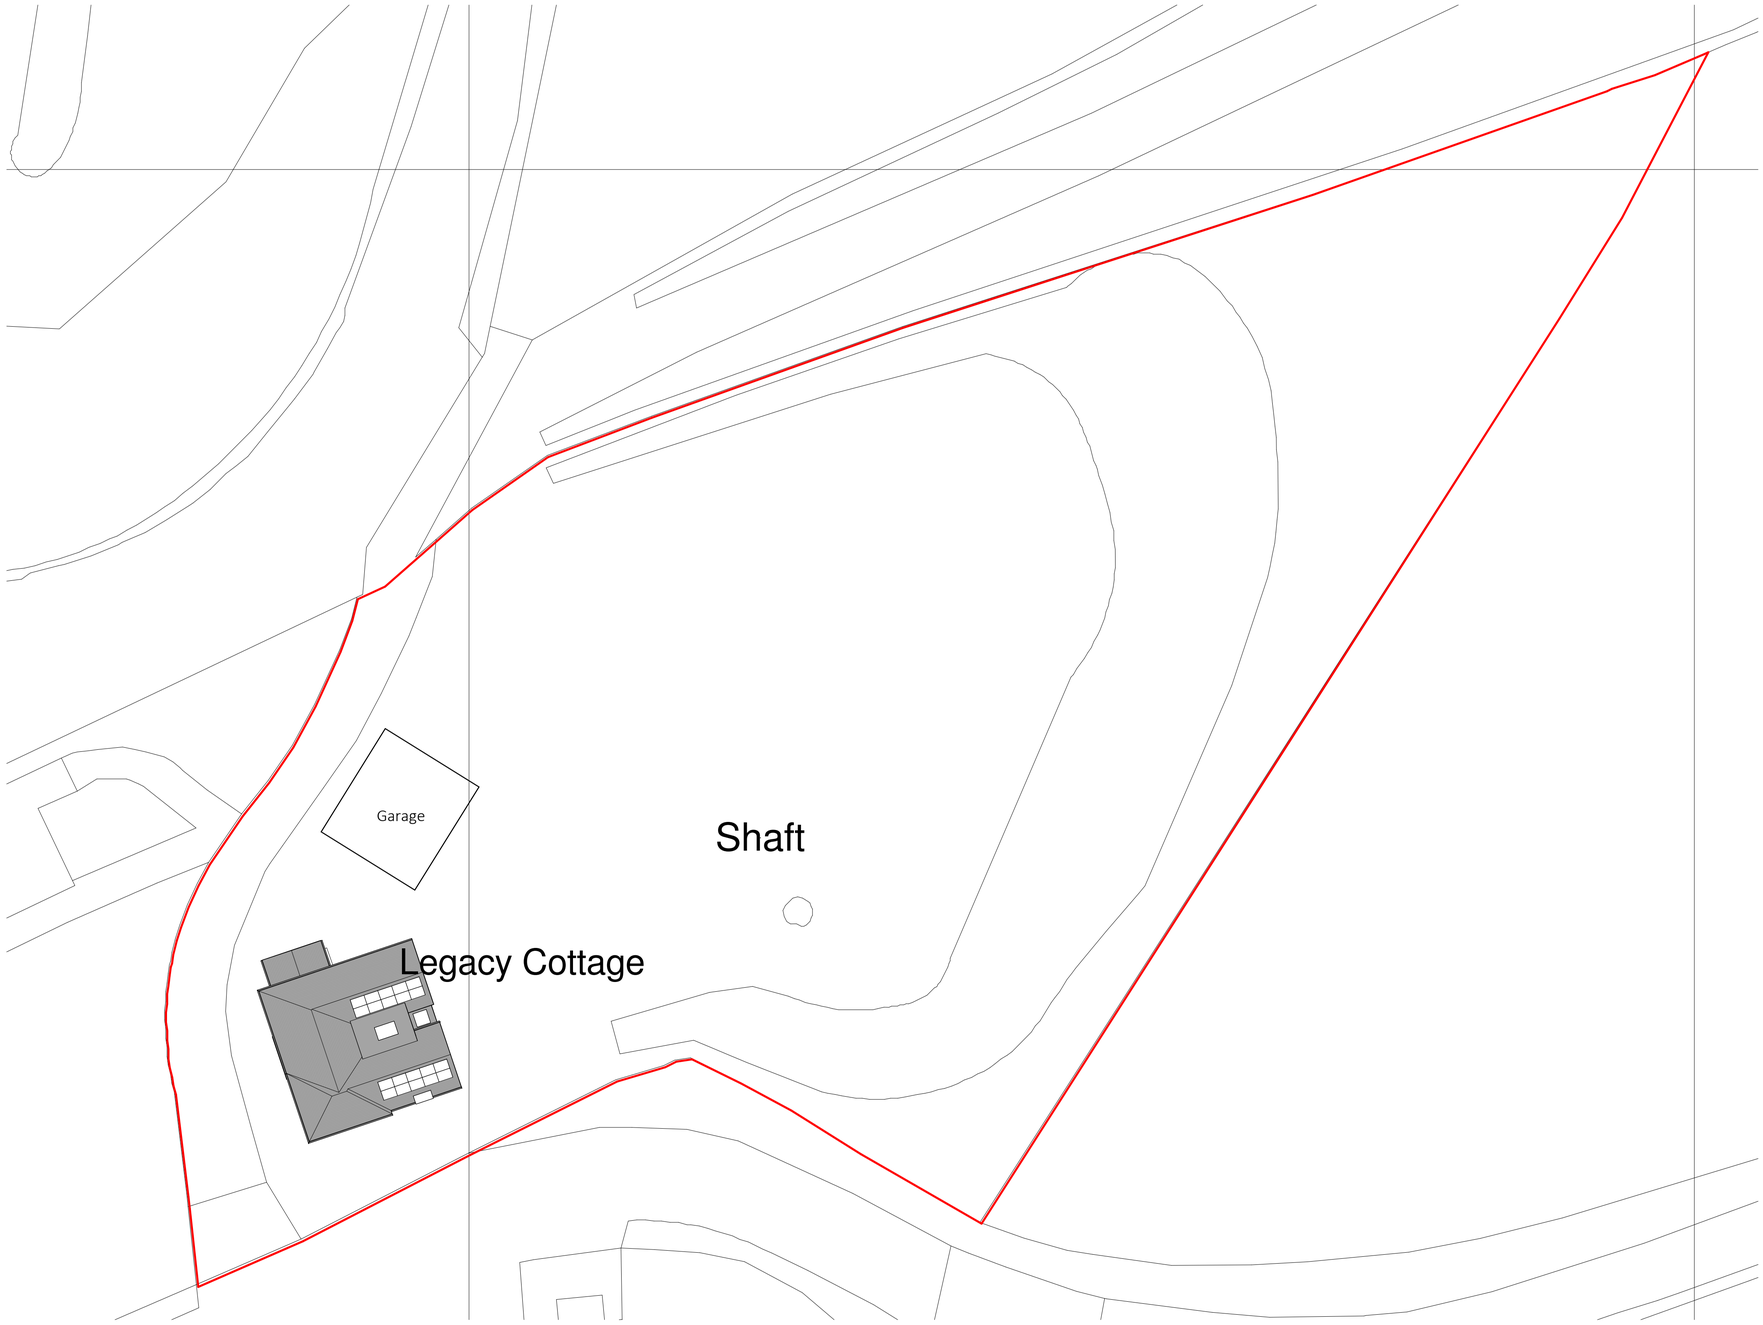



CROWN COPYRIGHT AND DATABASE RIGHTS 2023 OS LICENCE NO. AC0000849896

**Existing Site Plan**
1 : 250

0m 5m 10m 15m 20m 25m

ARKIFY

ARKIFY LTD.
36 Plas Tirion, Nant Parc,
Wrexham, LL14 1UR
07543966690
gerant@arkify.co.uk
www.arkify.co.uk

| | | | | | |
|---|---|---|---|---|---|
| Project: | Legacy Cottage, Legacy | | | | |
| Title: | Proposed Site Plan | | | | |
| Scale @ A1: | 1 : 250 | Scale @ A3: | 1:500 | Author: GE | Date: 30/03/23 |
| Project Ref: | 23-18 | Drawing No: | A101 | Rev. | G |