


The Copyright of this drawing/design is vested in Woodsyde Development Ltd and must not be copied or reproduced in part or whole without prior written consent

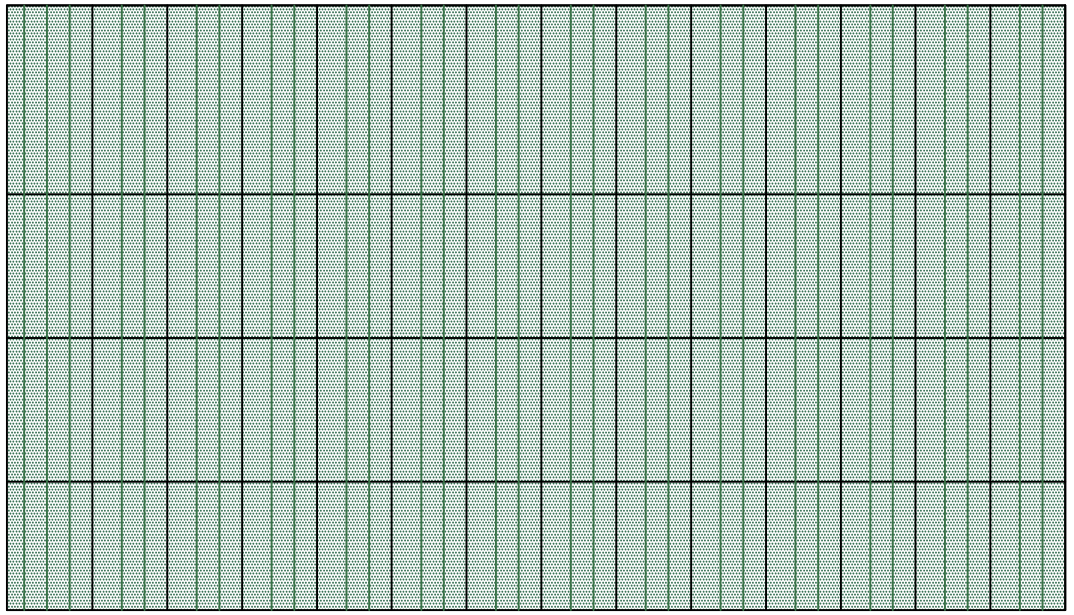


Roof Plan

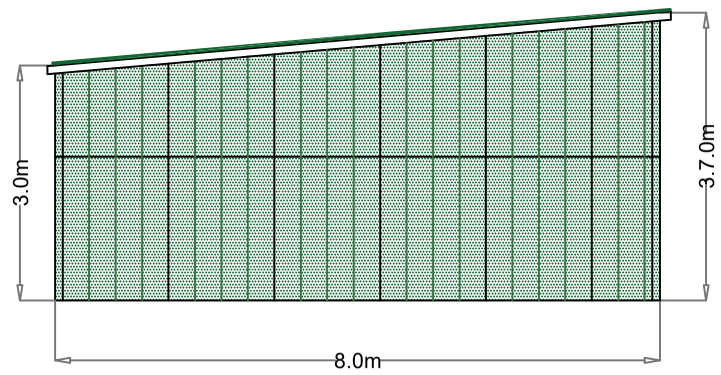

Side Elevations

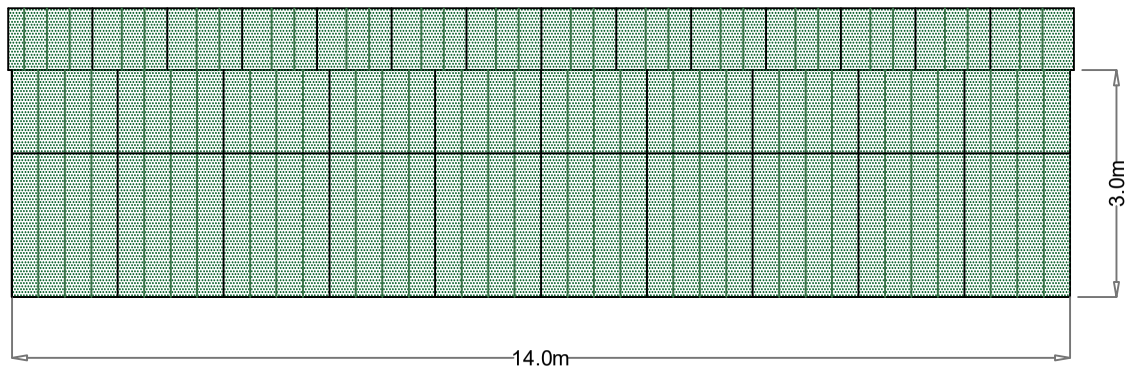

Rear Elevation

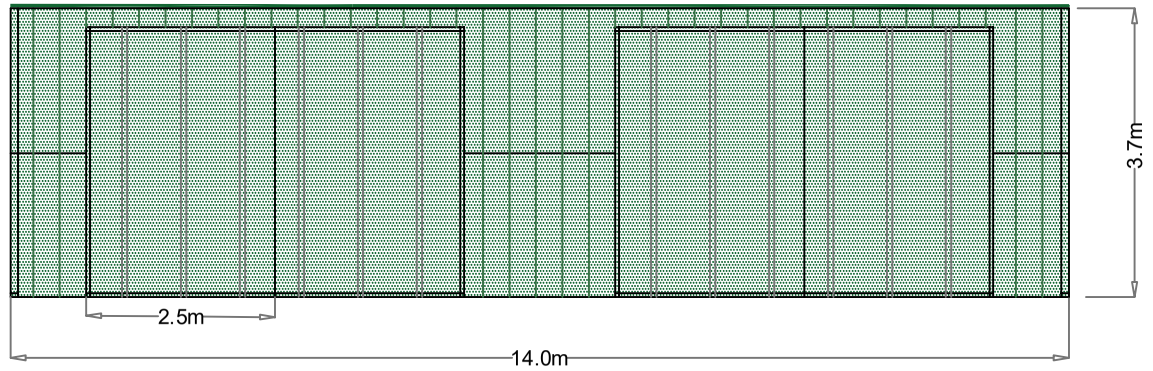

Front Elevation

Notes:
1. The Contractor should check all heights, sizes and dimensions on site before works commence and any errors should be reported to Woodsyde Developments Limited.
2. Figured dimensions shall take preference to scaling, with any errors reported to Woodsyde Developments Ltd.
3. The Agricultural building shall be constructed of using Olive Green corrugated steel sheets.

Woodsyde Developments Ltd

Project:
Proposed Hay Barn on Land at Ty Newydd, Knolton, Overton, LL13 0LE.

Client:
Mr A Faulkner

Drawing Title:
Agricultural Building Elevations Plan

Scale: 1:100 @ A3

Date: December 2025

Drawing No:
TN-HB-402

The Poppies, Lower Road, Harmer Hill, Shropshire. SY4 3QX.
Tel: 01939 290483 Mob: 07527 352084
email: andrew@awgough.co.uk