
The Copyright of this drawing/design is vested in Woodsyde Development Ltd and must not be copied or reproduced in part or whole without prior written consent

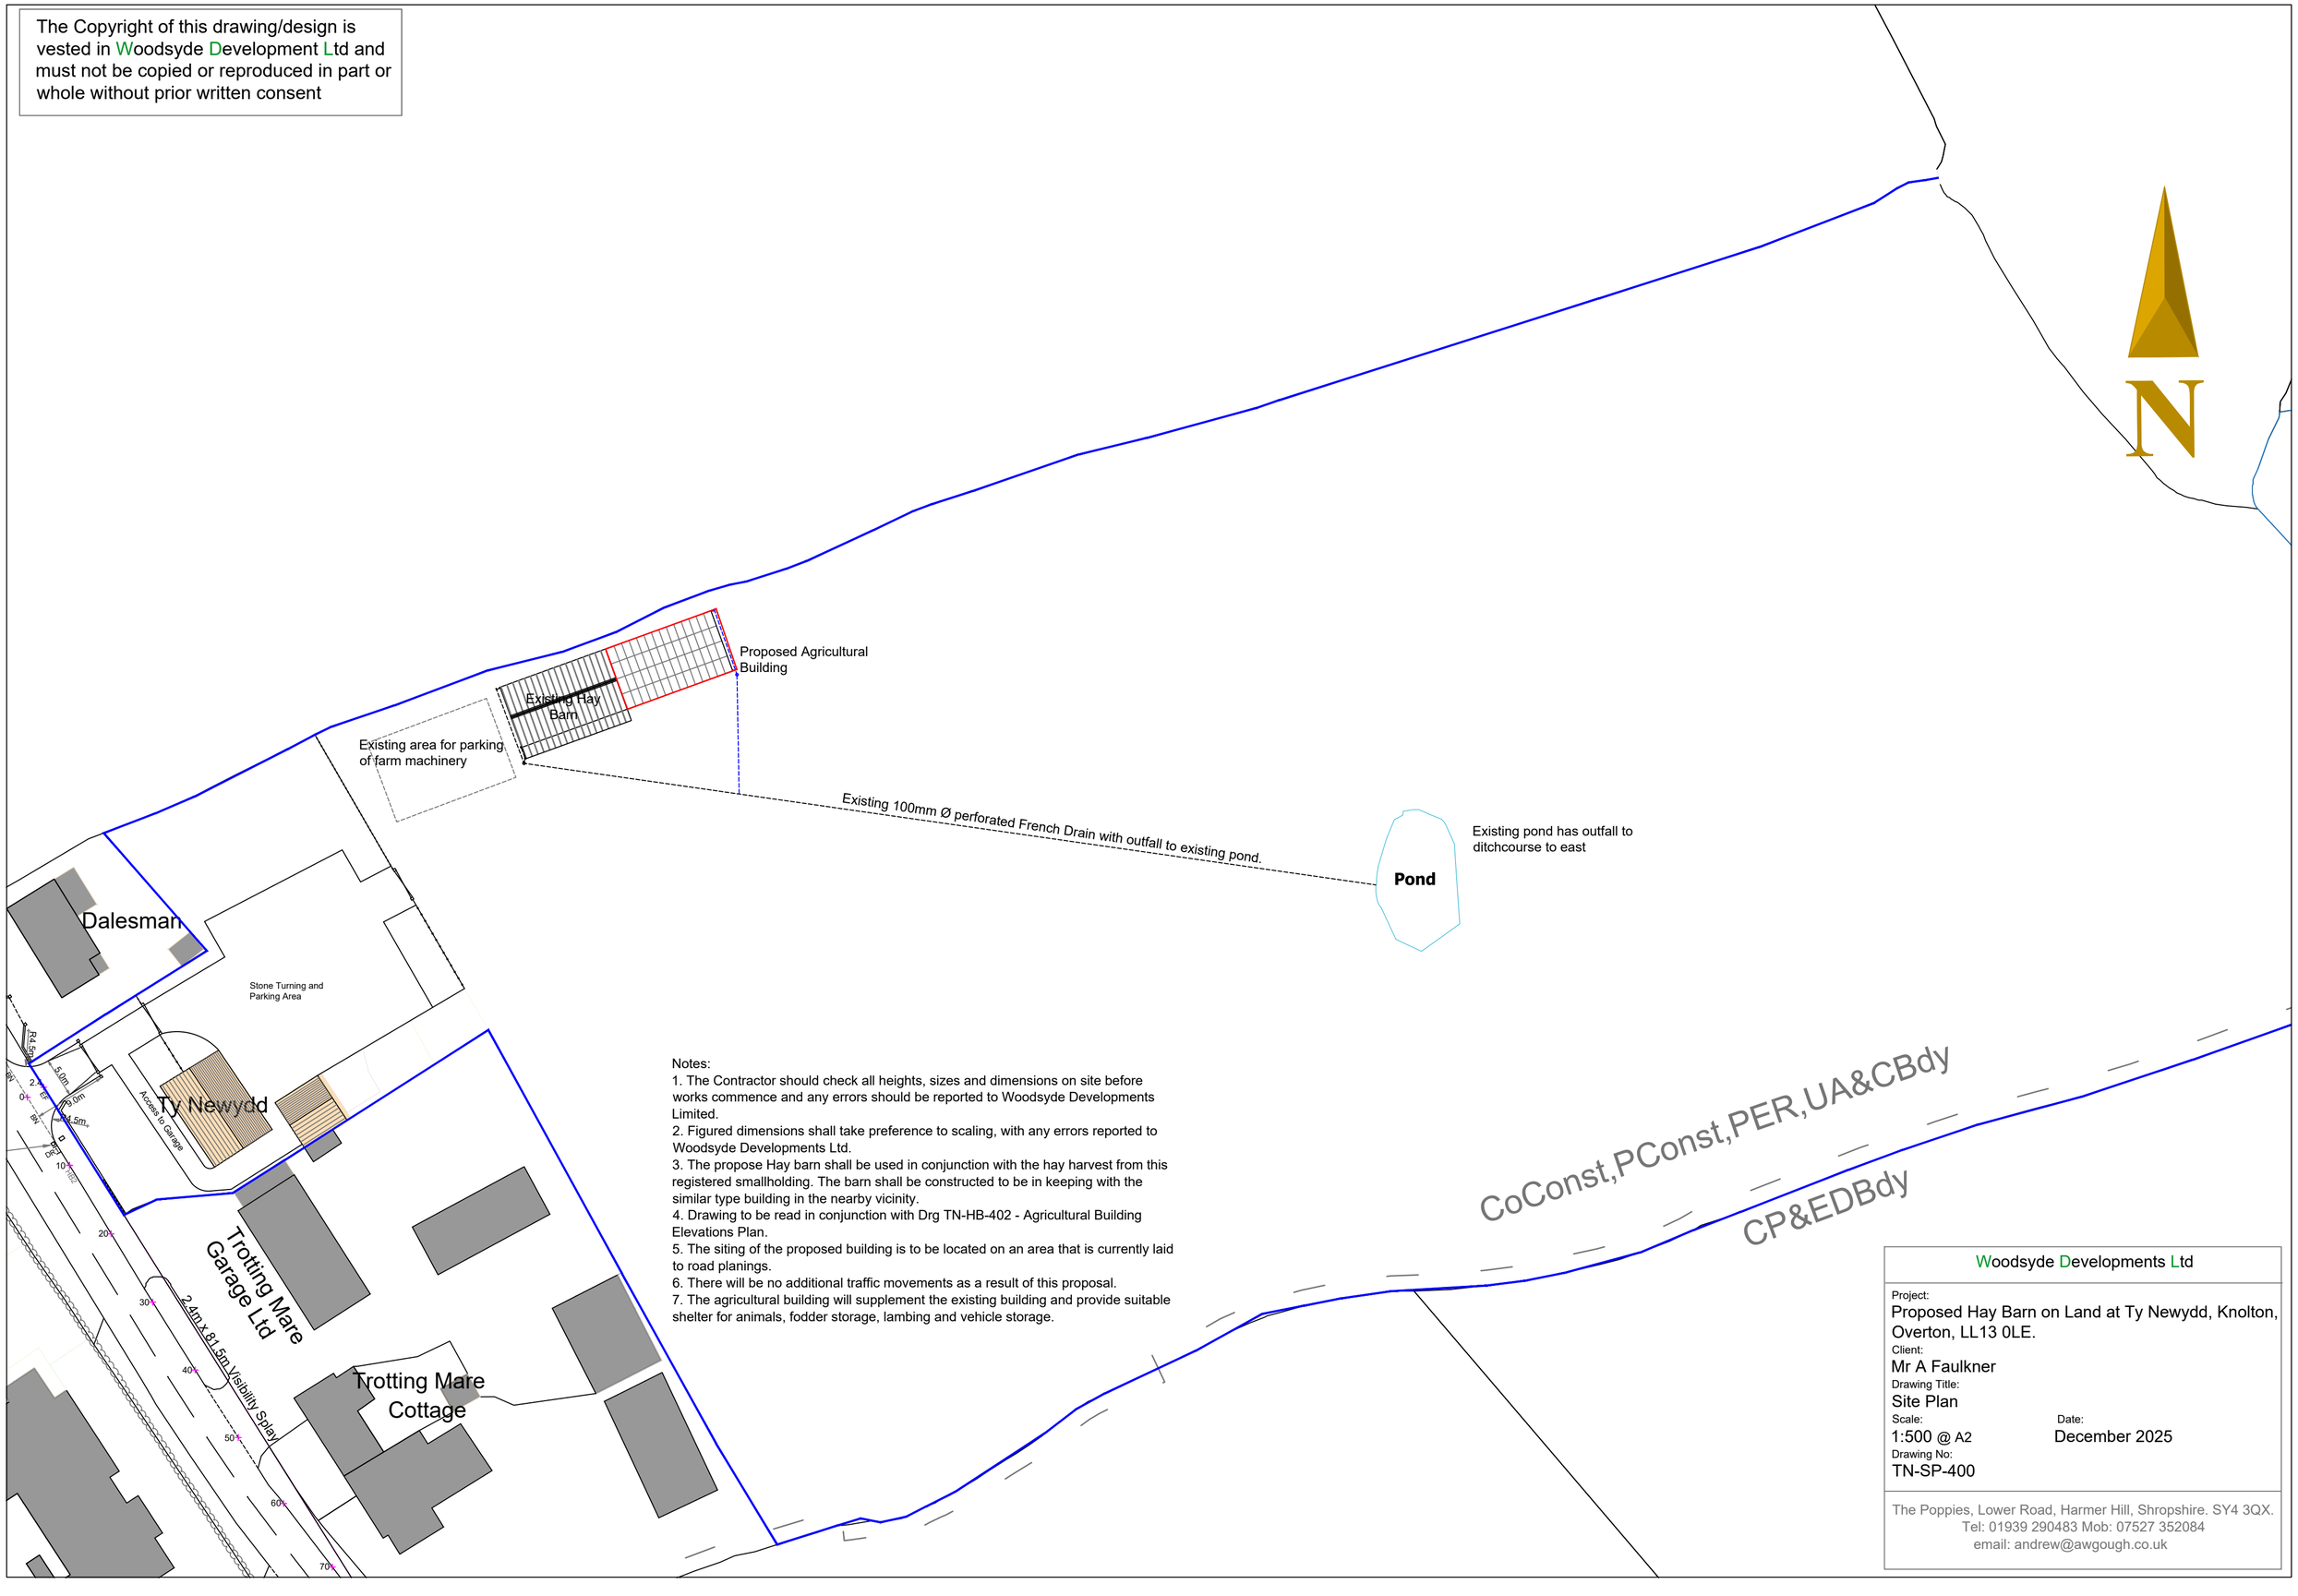

Notes:
1. The Contractor should check all heights, sizes and dimensions on site before works commence and any errors should be reported to Woodsyde Developments Limited.
2. Figured dimensions shall take preference to scaling, with any errors reported to Woodsyde Developments Ltd.
3. The propose Hay barn shall be used in conjunction with the hay harvest from this registered smallholding. The barn shall be constructed to be in keeping with the similar type building in the nearby vicinity.
4. Drawing to be read in conjunction with Drg TN-HB-402 - Agricultural Building Elevations Plan.
5. The siting of the proposed building is to be located on an area that is currently laid to road planings.
6. There will be no additional traffic movements as a result of this proposal.
7. The agricultural building will supplement the existing building and provide suitable shelter for animals, fodder storage, lambing and vehicle storage.

Woodsyde Developments Ltd

Project:
Proposed Hay Barn on Land at Ty Newydd, Knolton, Overton, LL13 0LE.

Client:
Mr A Faulkner

Drawing Title:
Site Plan

Scale:
1:500 @ A2

Date:
December 2025

Drawing No:
TN-SP-400

The Poppies, Lower Road, Harmer Hill, Shropshire. SY4 3QX.
Tel: 01939 290483 Mob: 07527 352084
email: andrew@awgough.co.uk