



Site Plan 1:500

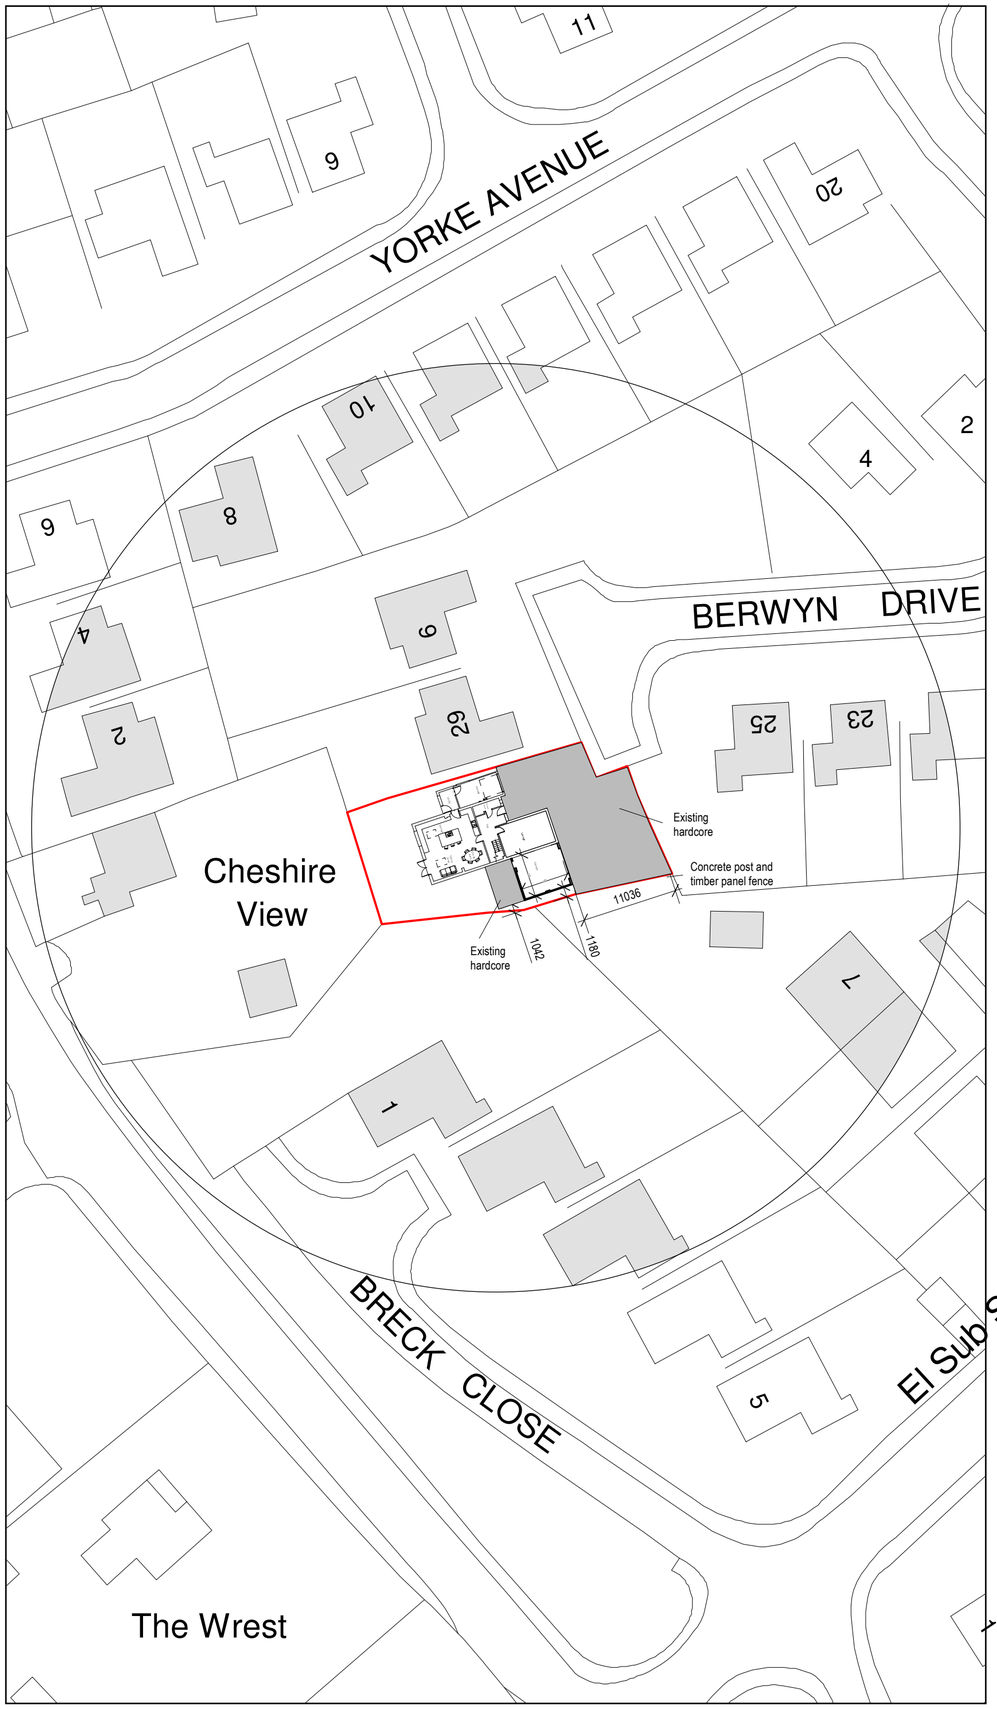

Location Plan 1:1250

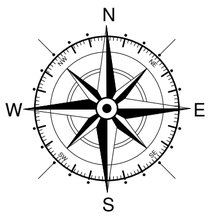

Key

- Surrounding Buildings
- Application Site

Rev	Date	Detail	Initial

Project:
Proposed Alterations at
27 Berwyn Drive,
Marchwiel,
Wrexham, LL13 0AJ.

Title:	Scale: (A2)
Proposed: Site & Location Plan	1:500 & 1:1250

Drawn By:	Date:
L. Fowles	Aug 2025
Drawing No:	Sheet:
E098/004	1 of 1

blueprint
architectural services

partner LABC

Office 3K4,
Redwither Business Tower,
Wrexham. LL13 9XT
Tel: 01978 356500
www.blueprintarchitectural.com

© copyright all rights reserved