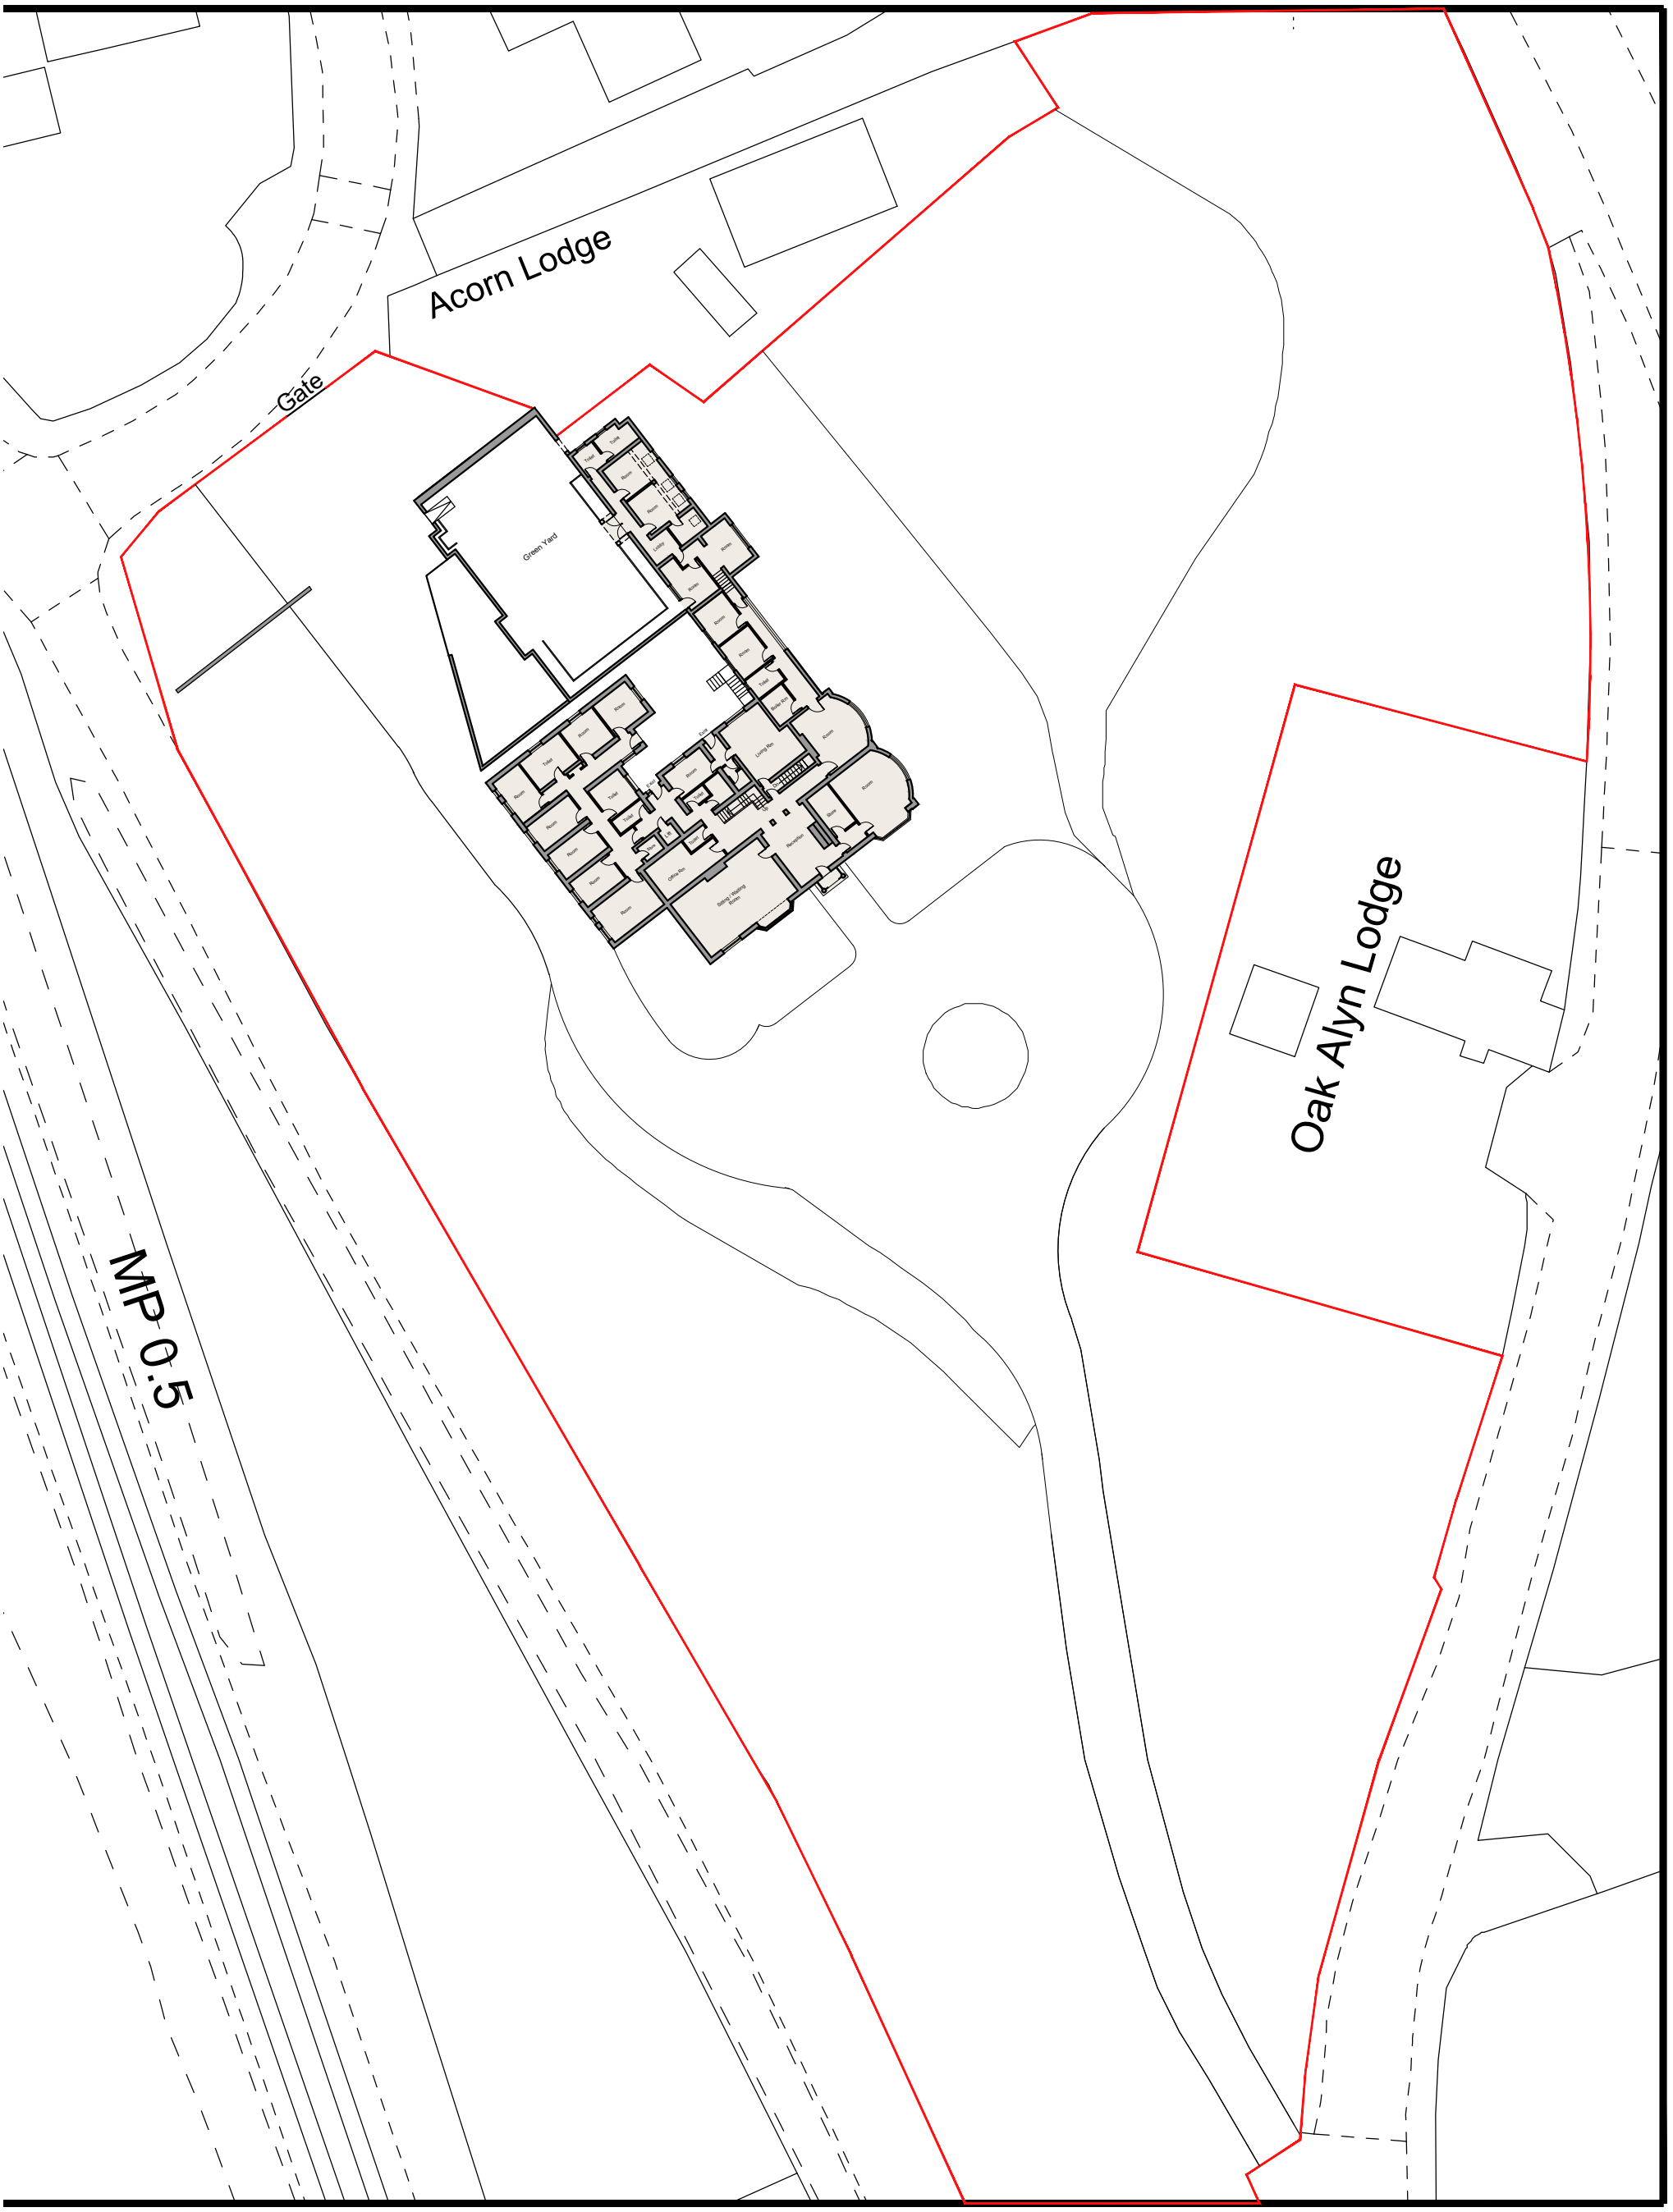


Scale 1:500

0 5m 10m 15m 20m

PROJECT : Oak Hall LL12 9US Wrexham UK	DRAWING TITLE : EXISTING SITE PLAN	Drawing No : A-02 Drawing Scale : 1:500@A3	Date : 01-21-2026 Checked By: Amjad Tahir	AFR STUDIO LIMITED 173-A Dickenson Road, Longsight Manchester, M13 0YN UK.