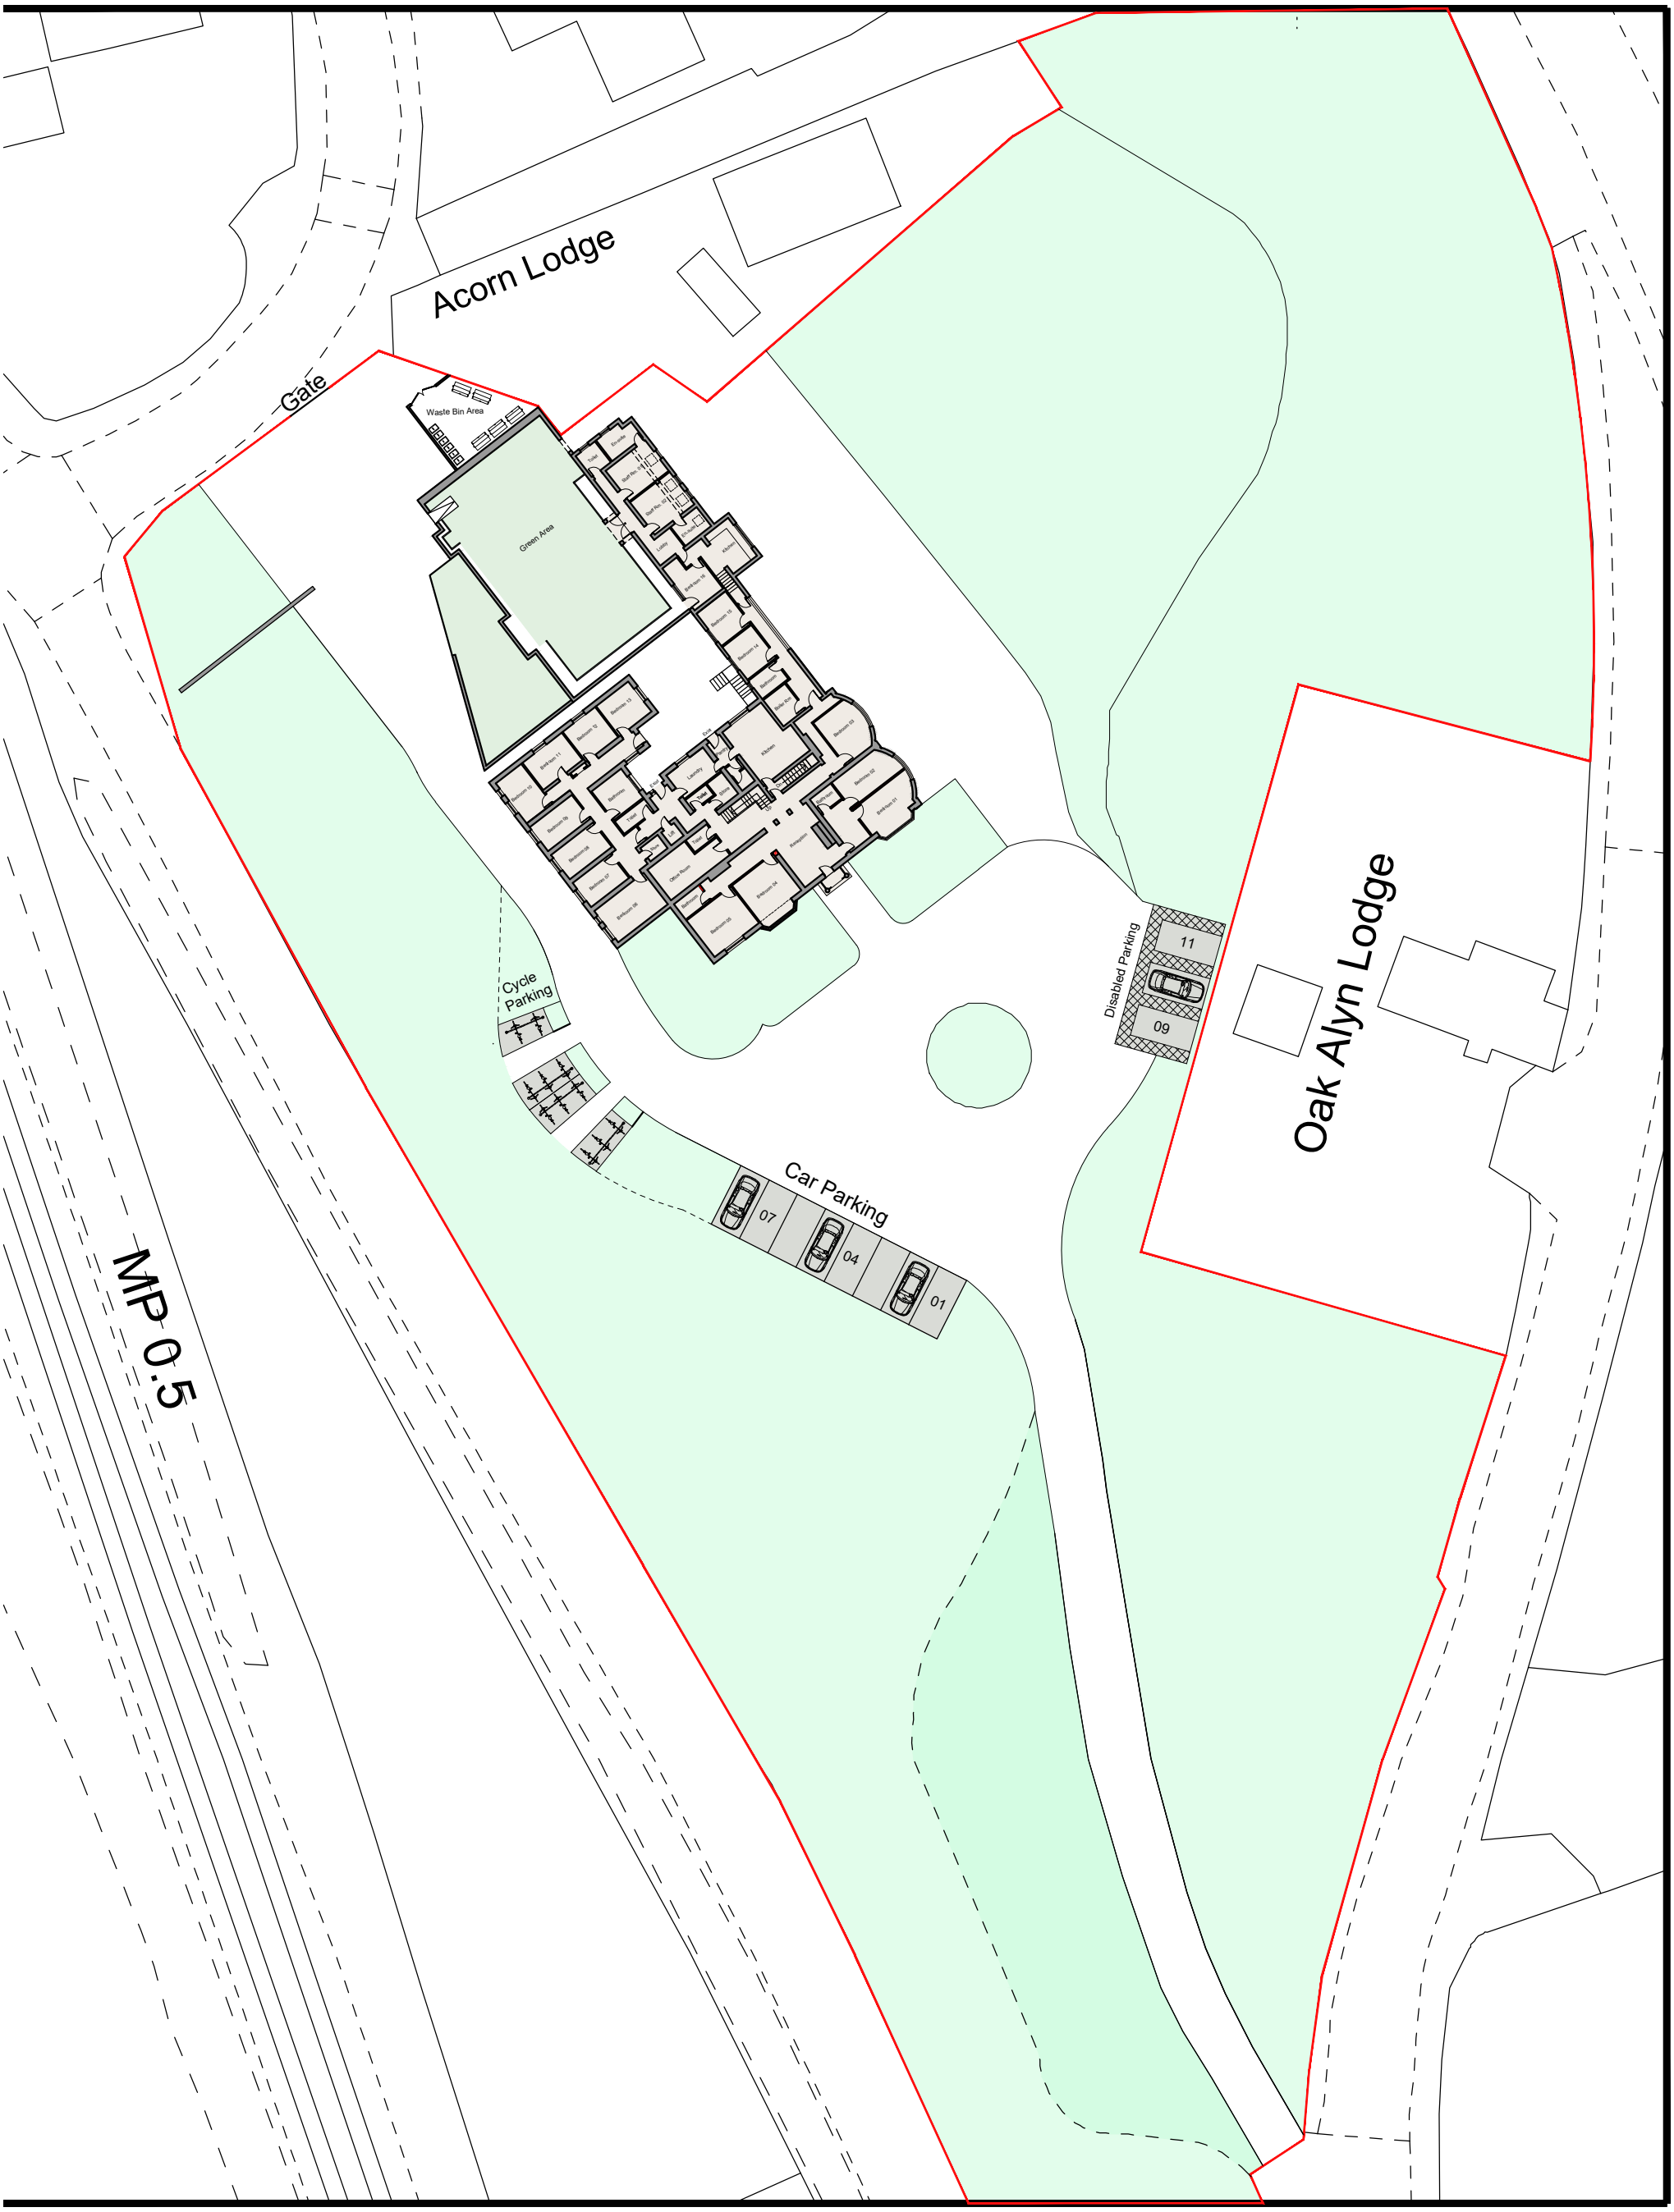


Scale 1:500

0 5m 10m 15m 20m

PROJECT : Oak Hall, LL12 9US Wrexham UK	DRAWING TITLE : PROPOSED SITE PLAN	Drawing No : A-05	Date : 01-21-2026	AFR STUDIO LIMITED, 173-A Dickenson Road, Longsight Manchester, M13 0YN UK.
		Drawing Scale : 1:500@A3	Checked By: Amjad Tahir	