

Sacle 1:200

0 10m 20m

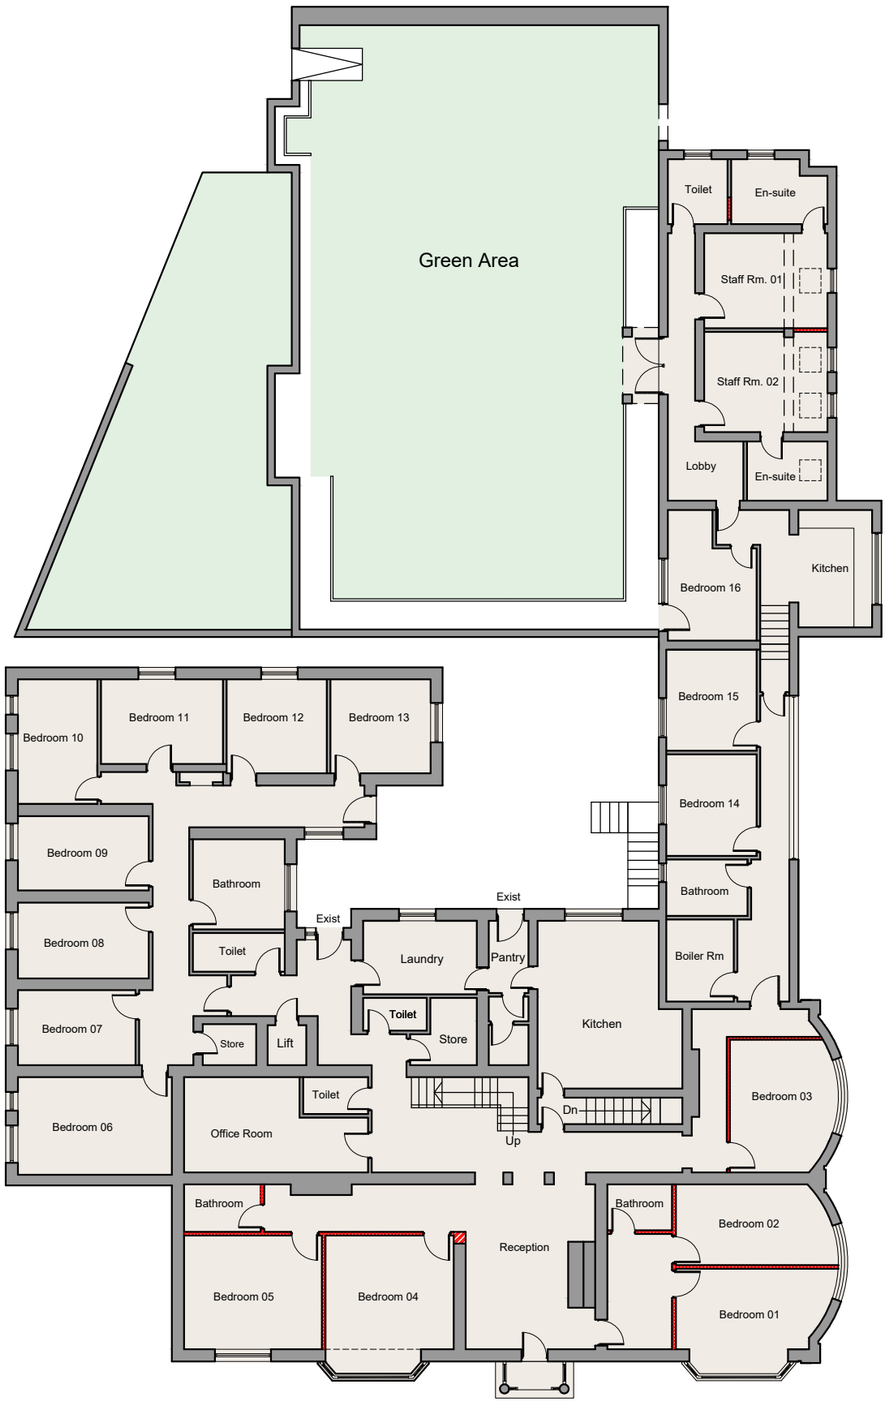

Proposed Ground Floor Plan

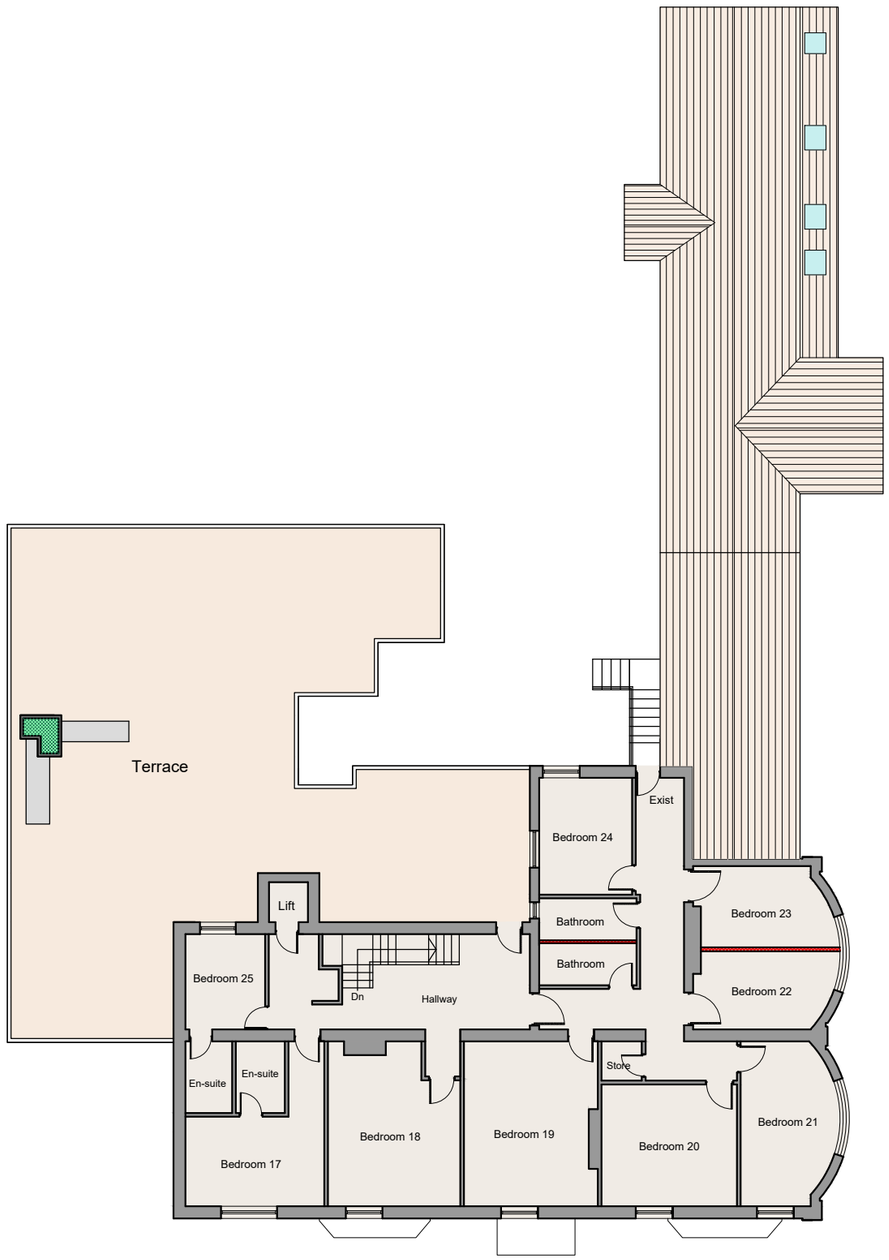

Proposed First Floor Plan

PROJECT : Oak Hall LL12 9US Wrexham UK	DRAWING TITLE : PROPOSED BUILDING PLANS	Drawing No : A-04 Drawing Scale : 1:200@A3	Date : 01-21-2026 Checked By: Amjad Tahir

AFR STUDIO LIMITED
173-A Dickenson Road, Longsight
Manchester, M13 0YN UK.