
Sacle 1:200

0 10m 20m




Existing Ground Floor Plan

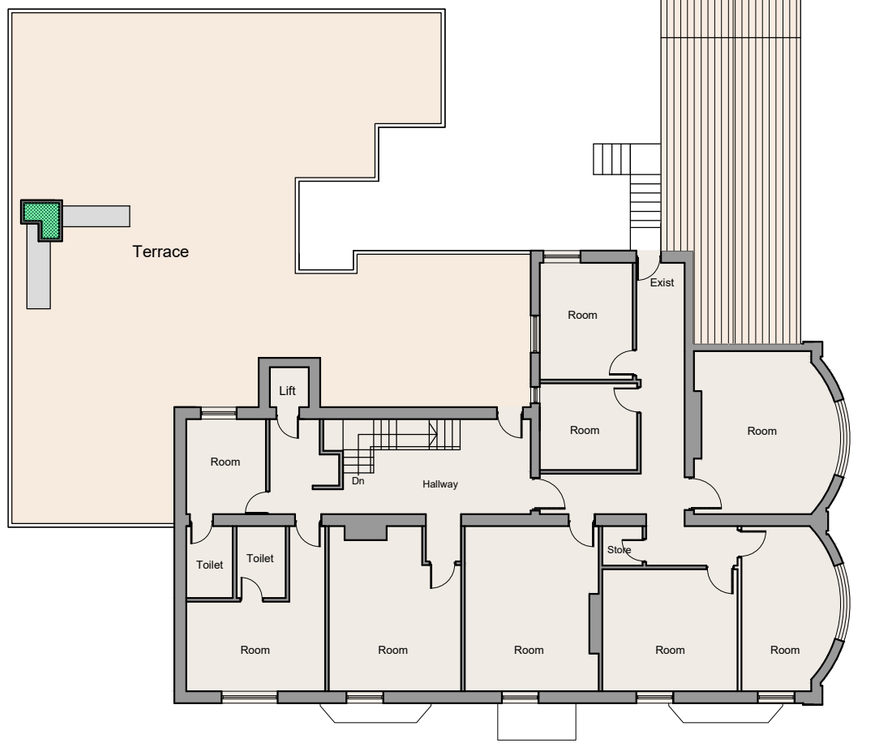


Existing First Floor Plan

| | | | |
|---|---|---|---|
| PROJECT : Oak Hall<br>LL12 9US Wrexham UK | DRAWING TITLE : EXISTING BUILDING PLANS | Drawing No : A-03<br>Drawing Scale : 1:200@A3 | Date : 01-21-2026<br>Checked By: Amjad Tahir |

AFR STUDIO LIMITED
173-A Dickenson Road, Longsight
Manchester, M13 0YN UK.