
REVSION 4

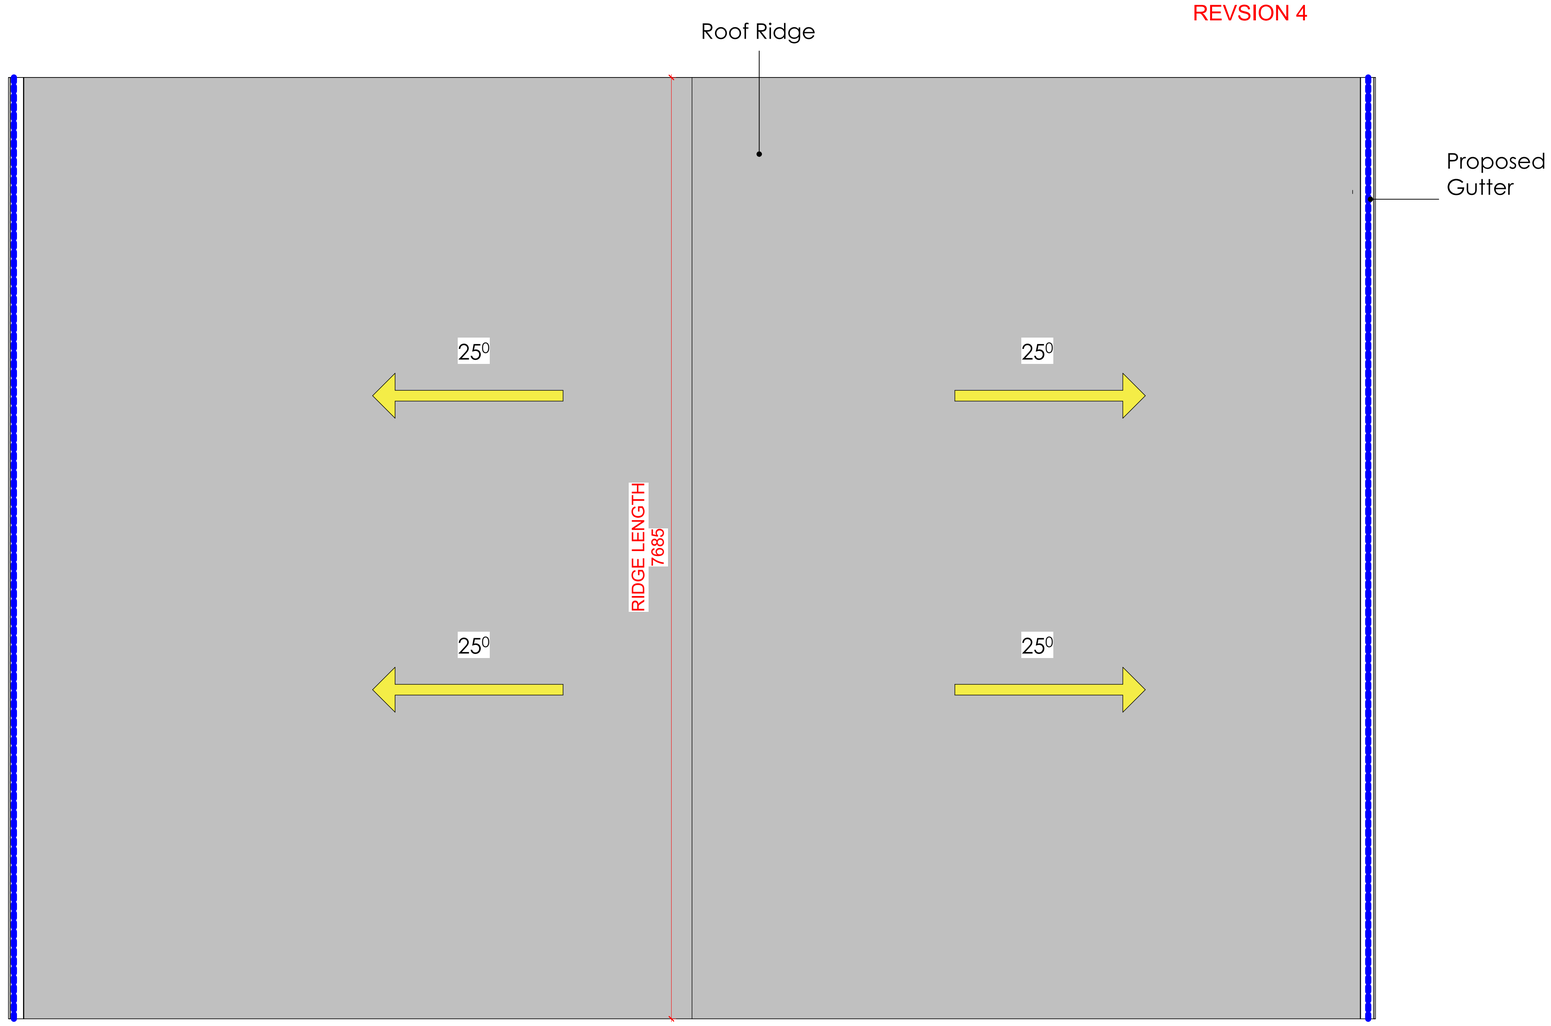

Roof Plan

KEY

Dim	External Perimeter
Dim	External Perimeter
	Roof Area - **92m²**
	Roof Slope - **25 Degrees**
	Proposed Gutter - **15.2m²**

0m 1m 2m 3m 4m

VISUAL SCALE 1:50 @ A2

REV	DESCRIPTION	BY	CHK	DATE
P4	Reduced building footprint as requested by client.	MT		10.12.25
P3	Amended to suit clients comments made on design meeting dated - Thursday 11th.	MT		26.11.25
P2	Revision 1 - Initial drawing Issue	MT		21.10.25
P1	Lean-to porch added to suit client comments.	MT		03.07.25

BRITISH LOG CABINS

www.britishlogcabins.com

PROJECT TITLE

WANTLING

PROJECT ADDRESS

Bronwylfa Hall Lodge, Bronwylfa, Wrexham, LL14 4LD

DRAWING TITLE

Roof Plan

DRAWING REFERENCE

Wantling – BLC – 01 – XX – DR – A – 2010

PROJECT | ORIGINATOR | VOLUME | LEVEL | TYPE | ROLE | NUMBER

ISSUE DATE	INITIAL ISSUE BY	INITIAL CHECKED BY	GIFA
16/05/23	MT	MC	**99 m²**

SUITABILITY

STATUS CODE	STATUS DESCRIPTION	SCALE	SHEET SIZE	REVISION
S2	For Information	As indicated	A1	**P4**

ALL DIMENSIONS ARE IN MILLIMETRES UNLESS OTHERWISE NOTED. DO NOT SCALE OFF DRAWINGS. ALL DIMENSIONS ARE NOMINAL AND MUST BE CHECKED ON SITE. ALL DRAWINGS ARE COPYRIGHT OF DARWIN GROUP LTD AND CANNOT BE REPRODUCED WITHOUT WRITTEN CONSENT OF DARWIN GROUP LTD. IF THERE ARE ANY DISCREPANCIES WITH ANY INFORMATION PROVIDED, IT IS THE CONTRACTORS RESPONSIBILITY TO NOTIFY DARWIN GROUP LTD IMMEDIATELY.