

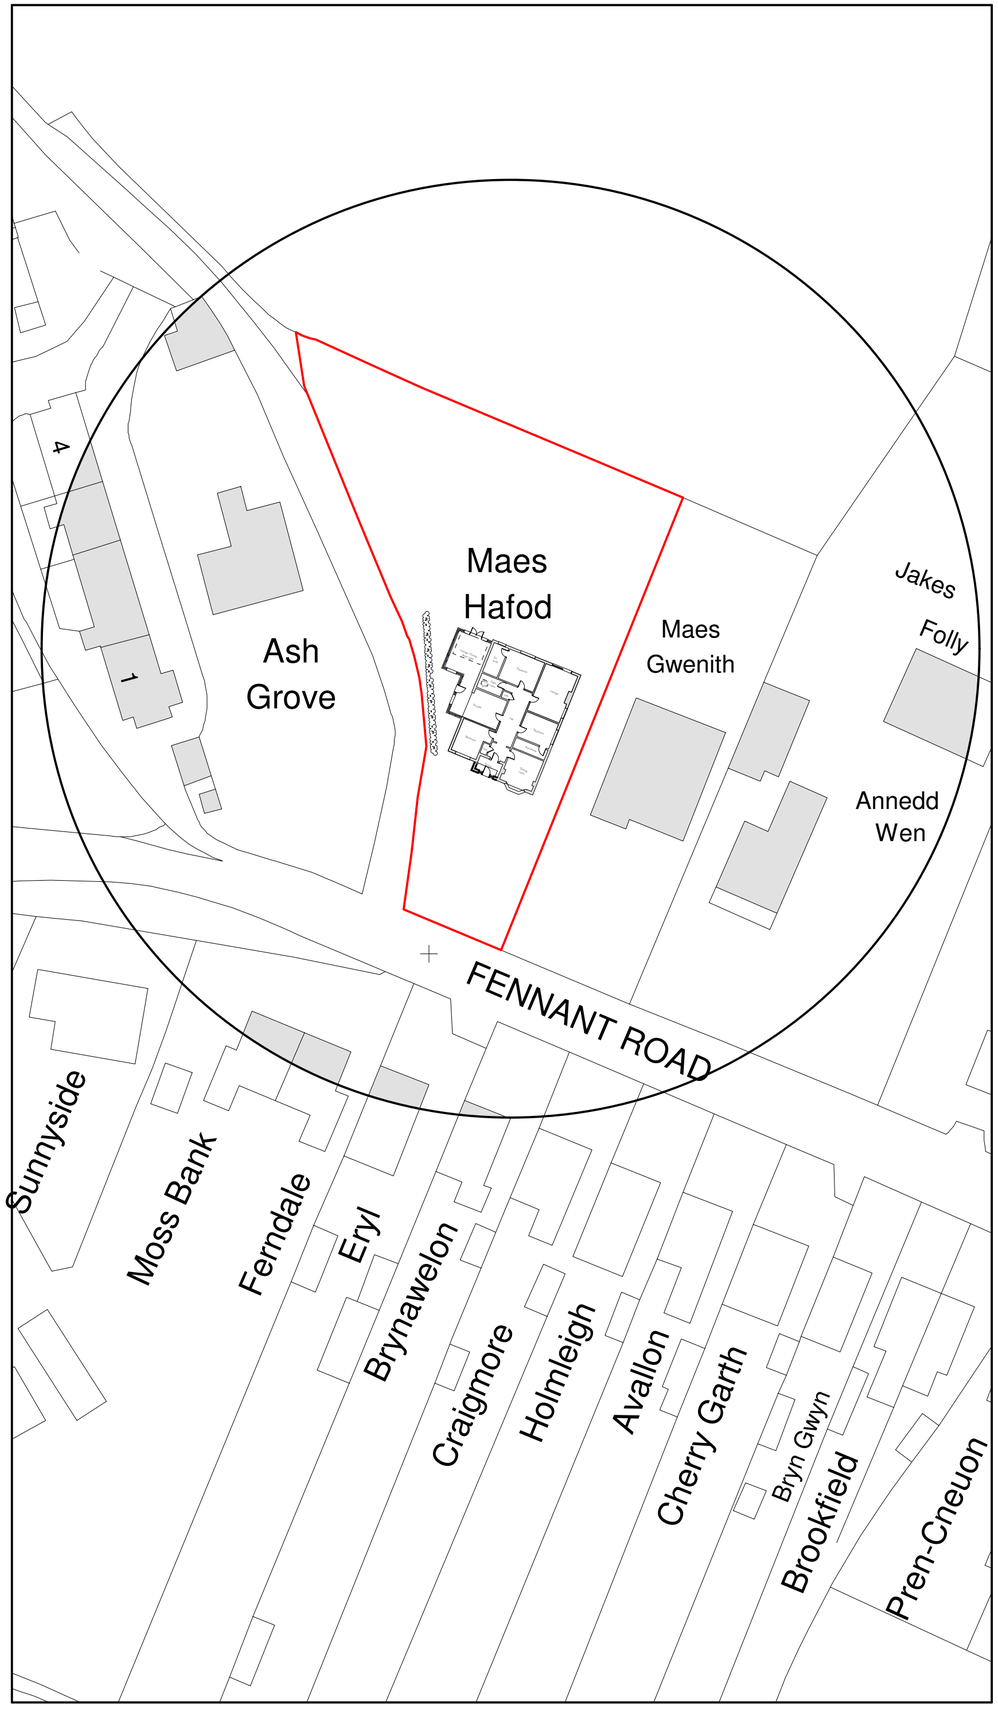


Site Plan 1:500

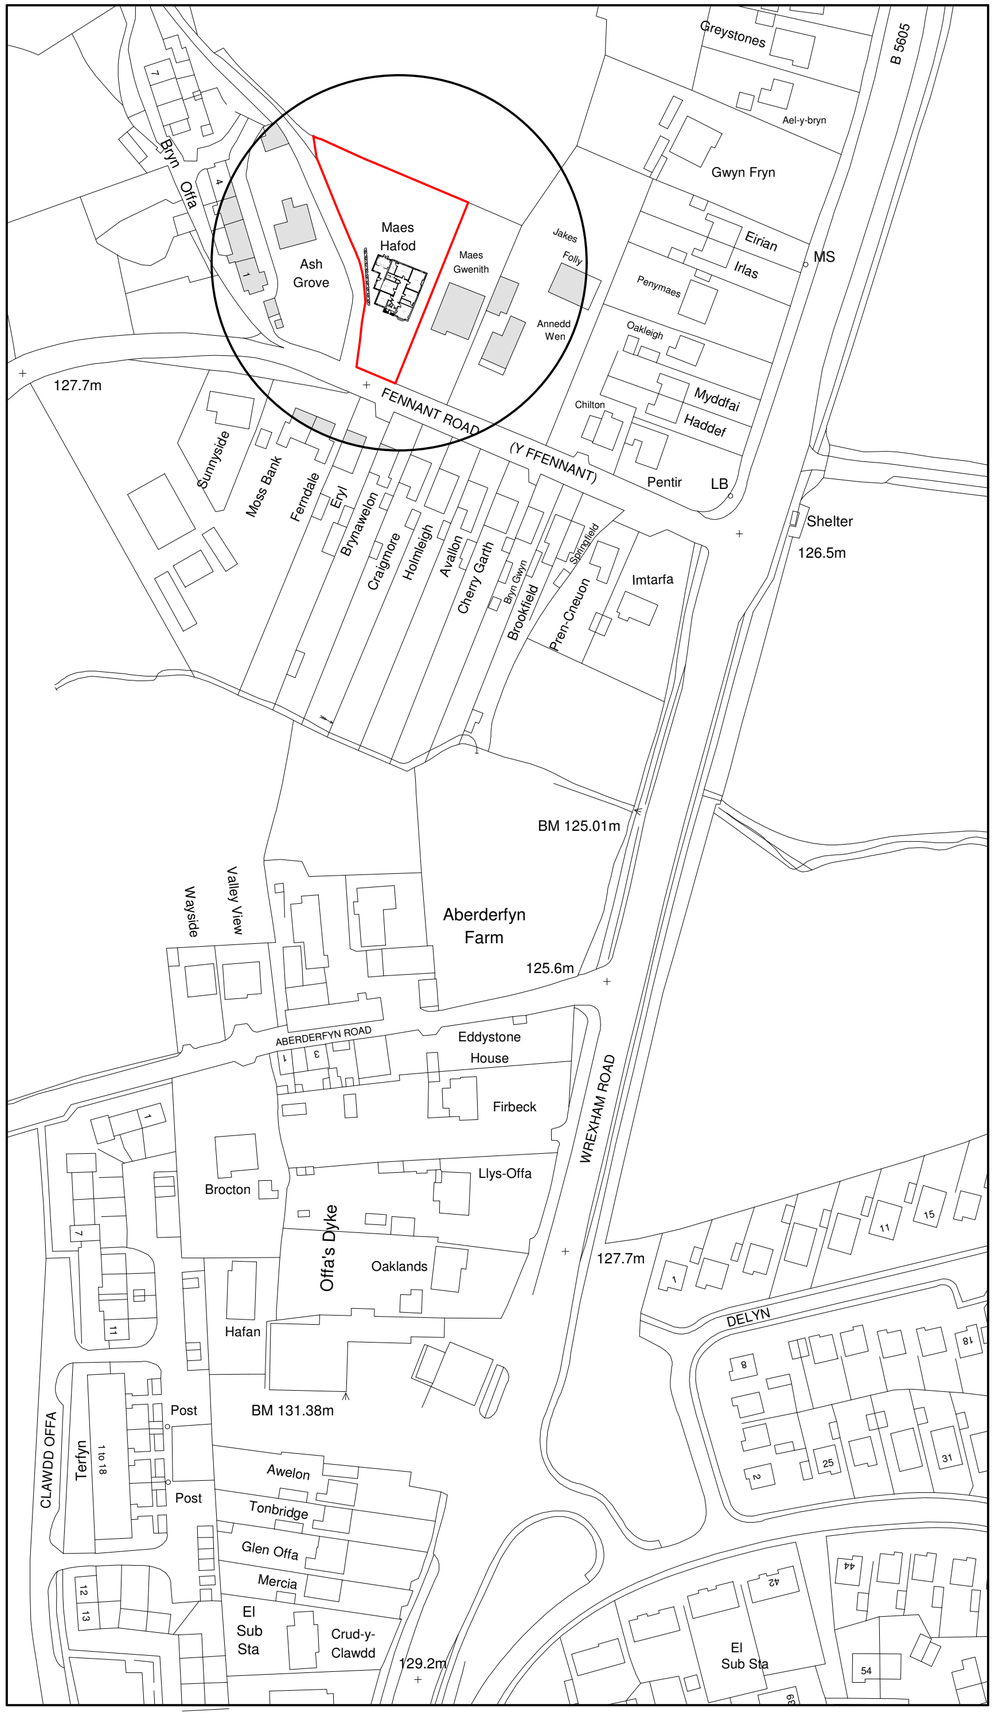

Location Plan 1:1250

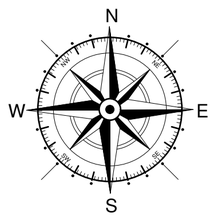

Key

- Surrounding Buildings
- Application Site

Rev	Date	Detail	Initial

Project:
Proposed extension at
Maes Hafod, Ffennant Road,
Ponciau, Wrexham.
LL14 1PG

Title:	Scale: (A2)
Site & Location Plan	1:500 & 1:1250
Drawn By: A.Valentine	Date: March 2023
Drawing No: D136/004	Sheet: 1 of 1

blueprint
architectural services
partner LABC
Office 3K4,
Redwither Business Tower,
Wrexham. LL13 9XT
Tel: 01978 356500
www.blueprintarchitectural.com
© copyright all rights reserved