
Off-white (represents render) / grey (represents grey painted plinth) coloured solid hatch denotes extent of facade elements to receive anti-graffiti coating by tensid uk ltd - product Graffiti Coat 1.
Facade to receive coating to a height of 4810mm / to underside of horizontal lead (or similar material) dressed parapet.

Existing fascia sign replaced in full with new illuminated fascia sign, sized like for like with the existing.

Existing projecting sign replaced with new style illuminated projecting sign.

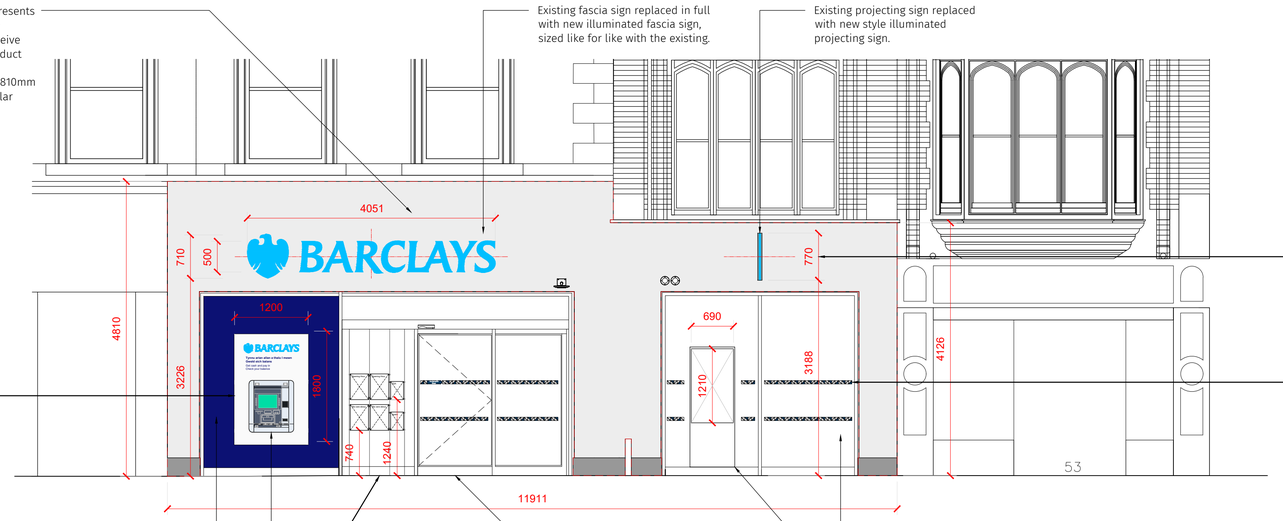

Aluminium ATM backpanel, finished colour RAL 5011 Gloss, Blue Steel finish.


Existing 'Smart' ATM repositioned with a new illuminated acrylic surrounding collar.

New shop front including New Auto Door Lobby.

Existing Shop Front replaced with new Shop Front Frame in PPC aluminium, HMG Winter Silver colour

New attractor panel.


01 | PROPOSED FRONT ELEVATION
SCALE:1:50

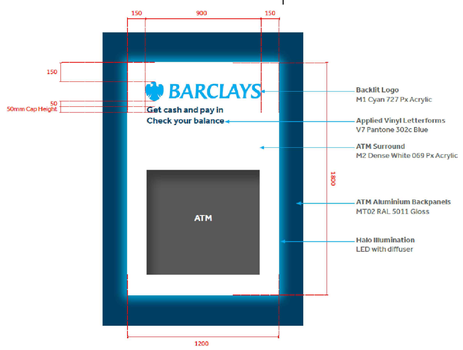


REPOSITIONED ATM TO RECEIVE NEW ACRYLIC SURROUND, COLOUR WHITE.
ATM TO RECEIVE PPC ALUMINIUM BACKPANEL ON PLYWOOD SUBSTRATE, TO BE COLOUR DARK BLUE.



SHOPFRONT TO RECEIVE NEW SUSPENSION KIT SIGNAGE, FSCS & BRANCH INFORMATION.

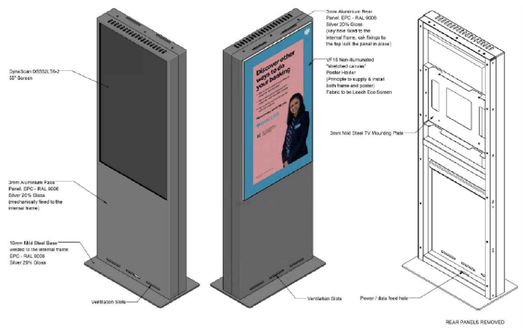


SHOPFRONT TO RECEIVE NEW 55" ATTRACTOR PANEL.
DIMENSIONS SHOWN ARE INDICATIVE ONLY.

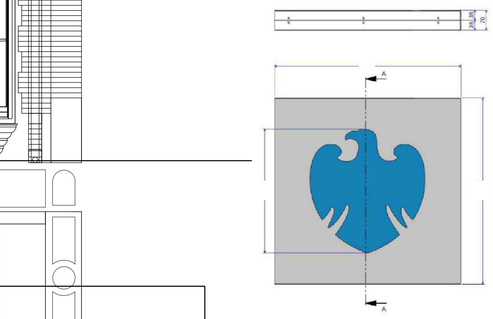

SHOPFRONT GLAZING TO RECEIVE NEW SAFETY MANIFESTATION.

SHOPFRONT TO RECEIVE NEW BLADE SIGN COMPRISING FRET-CUT ILLUMINATED LOGO & EDGE PROFILE.

SCALE BAR
0 500 1000 2500
SCALE: 1:50

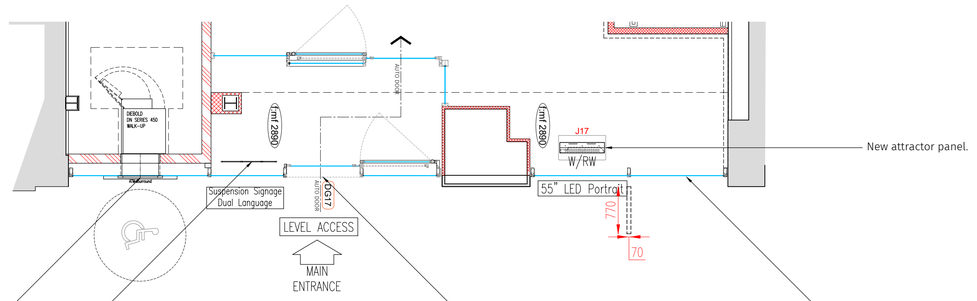

01 | PROPOSED GF PART PLAN
SCALE:1:50

REV	DATE	DESCRIPTION	DR	CH
-	26.01.26	First issue - for Planning.	DB3	

BARCLAYS
Wates
PLANNING

DB3
CARDIFF
2 Callaghan Square, Cardiff, CF10 5BT.
T: 029 2034 2688 www.db3group.com

CLIENT
BARCLAYS BANK PLC

PROJECT
WREXHAM
51 Hope St, Wrexham LL11 1BE

TITLE
PROPOSED FRONT ELEVATION

CREATION DATE	SCALE @ A1	DRN	CHK	APP	SUIT
26/01/2026	1:50	DB3			

SHEET NO.
18885 - DB3 - B01 - E1 - DR - A - 20111
PROJECT NO | ORIGINATOR | ZONE | LEVEL | TYPE | ROLE | NUMBER

REVISION
-

© COPYRIGHT: ALL RIGHTS RESERVED.
THIS DRAWING MUST BE READ IN CONJUNCTION WITH ALL OTHER RELEVANT DRAWINGS AND INFORMATION.
ANY DISCREPANCIES MUST BE REPORTED TO DAINTONED IMMEDIATELY.
THIS DRAWING OR INFORMATION MUST NOT BE USED FOR CONSTRUCTION UNLESS EXPRESSLY ISSUED FOR CONSTRUCTION.

DO NOT SCALE FROM THIS DRAWING. WORK ONLY TO THE PRINTED DIMENSIONS.